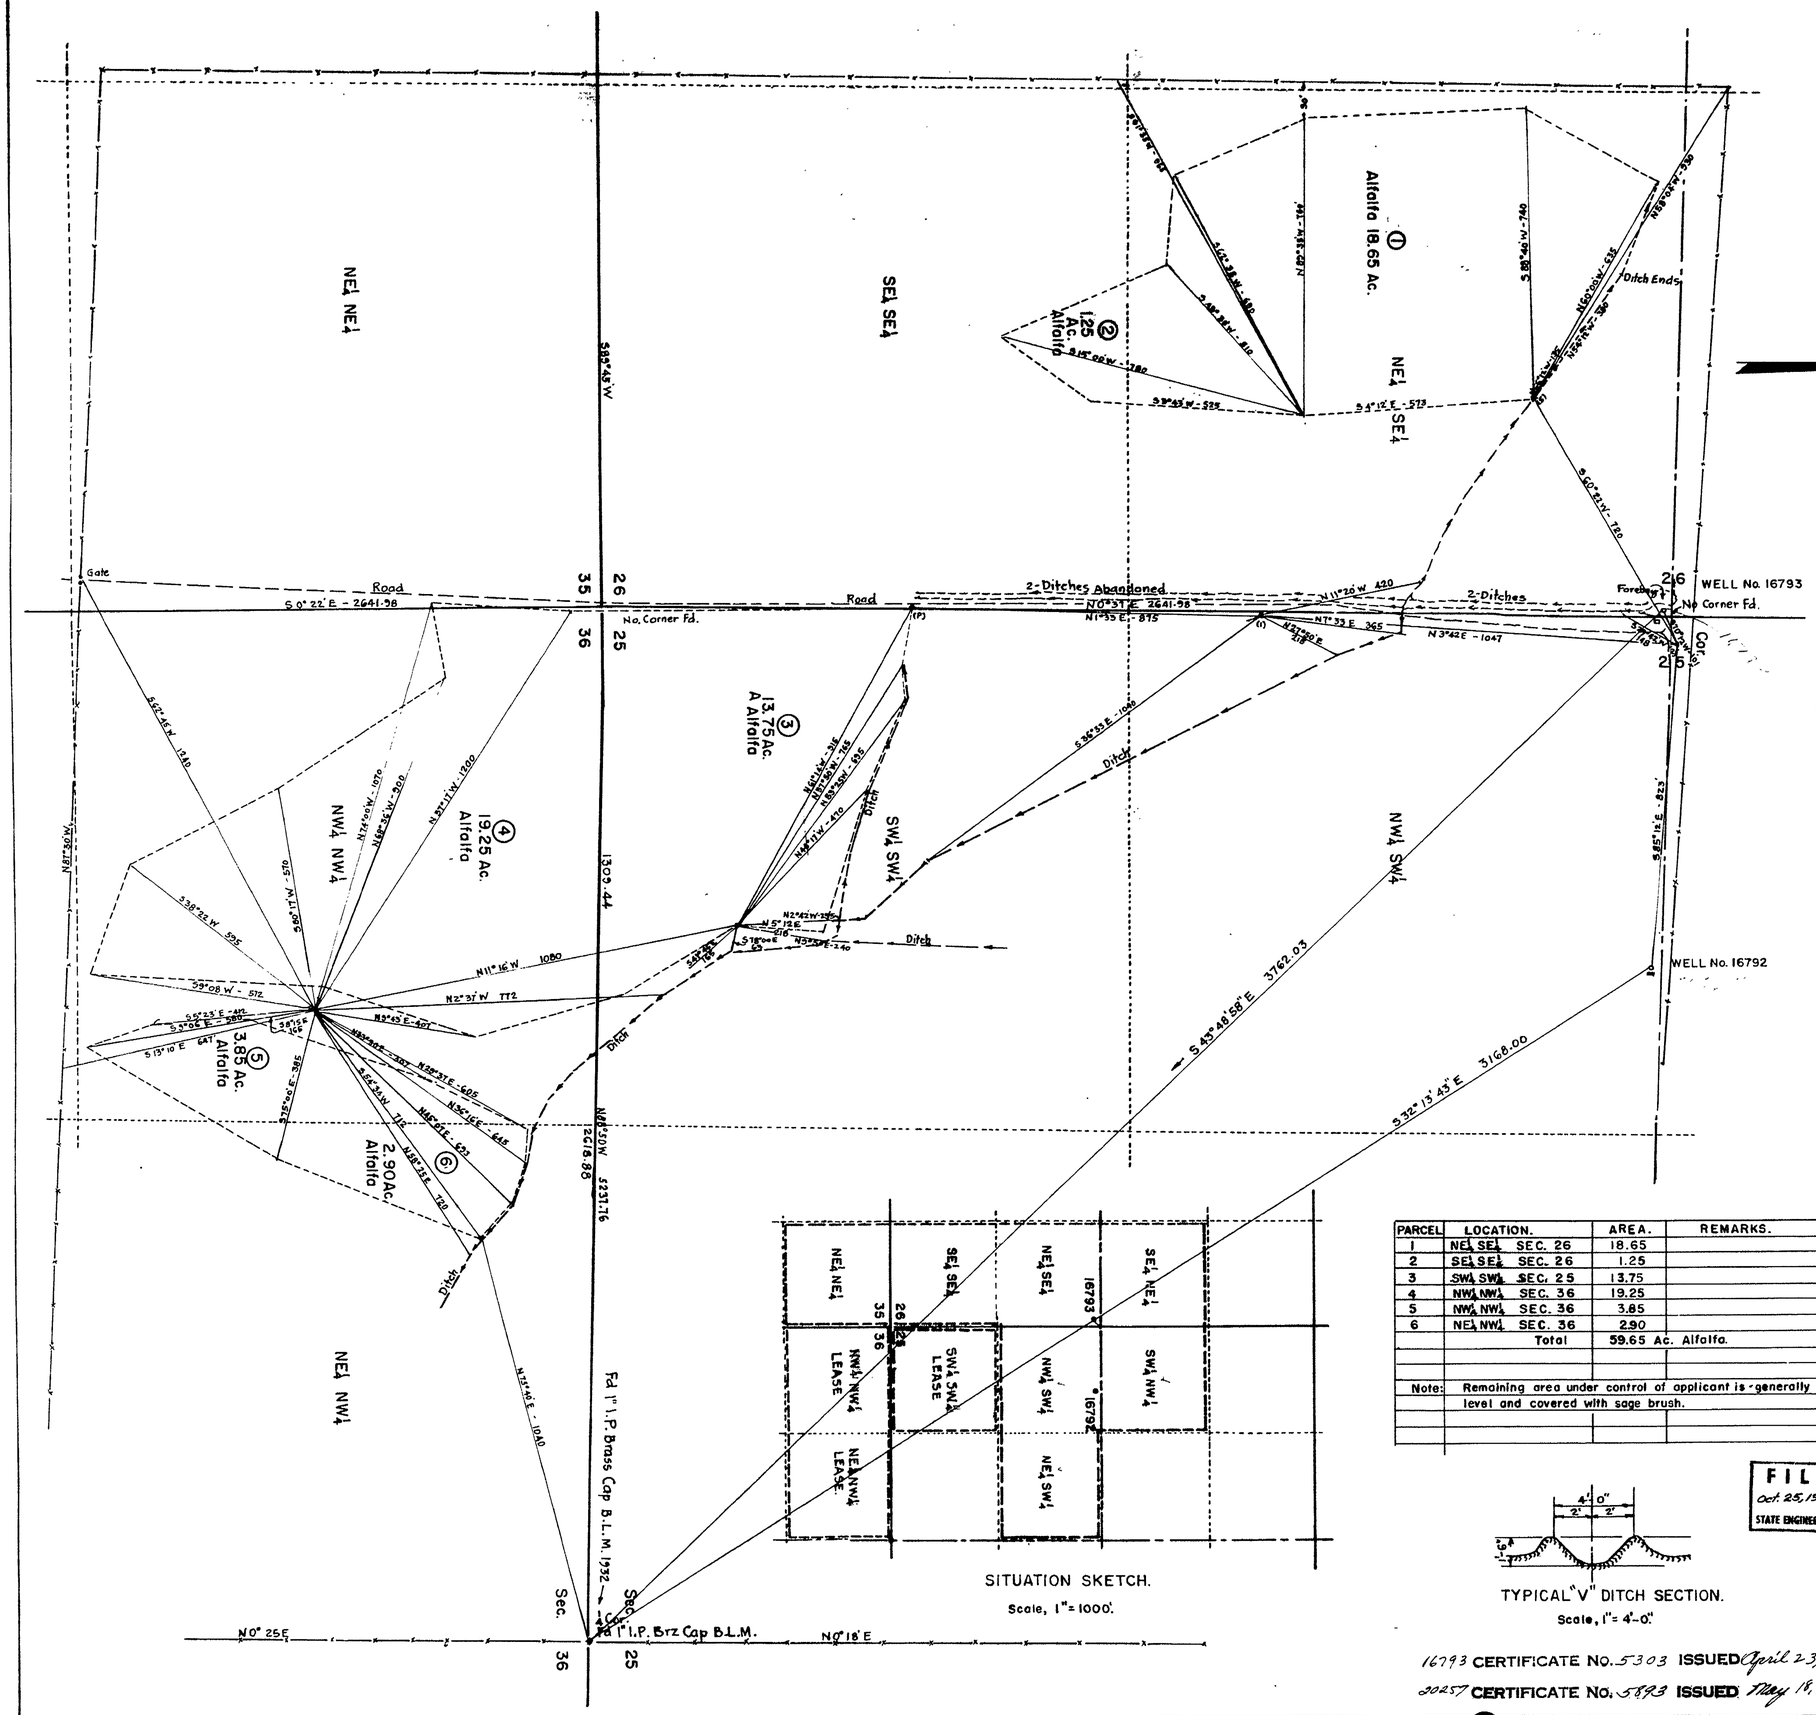

SITUATION SKETCH.

Scale, 1" = 1000'.

PARCEL	LOCATION.	AREA.	REMARKS.
1	NE¼ SE¼ SEC. 26	18.65	
2	SE¼ SE¼ SEC. 26	1.25	
3	SW¼ SW¼ SEC. 25	13.75	
4	NW¼ NW¼ SEC. 36	19.25	
5	NW¼ NW¼ SEC. 36	3.85	
6	NE¼ NW¼ SEC. 36	2.90	
	Total	59.65 Ac.	Alfalfa.
Note:	Remaining area under control of applicant is generally level and covered with sage brush.		

TYPICAL "V" DITCH SECTION.

Scale, 1" = 4'-0".

16793 CERTIFICATE No. 5303 ISSUED April 23, 1962

20257 CERTIFICATE No. 5893 ISSUED May 18, 1965

STATE OF NEVADA
COUNTY OF CLARK ss.

I, L. M. Bobeau, State of Nevada Water Rights Surveyor, being first duly sworn, depose and say that this map consisting of one sheet, has been correctly drawn to the designated scale from field notes of a survey made by me on the 14th and 15th days of August 1961. That it truly and correctly represents the location and extent of the works used to divert water from underground sources in Clark County for irrigation and domestic purposes under applications No. 16792 and No. 16793. That the point of diversion, the location and size of ditches, the extent of lands owned or controlled by the applicant upon which water applied for under applications No. 16792 and No. 16793 is used, together with the area and kind of culture in each 40 acre subdivision, and the location and names of all other works or streams which are crossed by or connected with the said works are fully and correctly designated thereon.

L. M. Bobeau
State Water Rights Surveyor.

Subscribed and sworn to before me this 16th day of September 1961.

Lillian A. Bobeau
Notary Public in and for Clark County Nevada.

My Commission Expires May 10, 1963

Scale, 1" = 200'.

0 100 200 300 400 500 600 700 800 900 1000.

SW¼ NW¼ & N½ SW¼ SEC. 25
SE¼ NE¼ & E½ SE¼ SEC. 26
NE¼ NE¼ SEC. 35
} T24S, R56E, CLARK COUNTY NEVADA

FILED
Oct. 25, 1961
STATE ENGINEER'S OFFICE

MAP TO ACCOMPANY PROOF OF BENEFICIAL USE

UNDER APPLICATION Nos 16792 & 16793

FOR

IRRIGATION AND DOMESTIC PURPOSES

BY

THE WALDO ROHNERT CO., HOLLISTER CALIFORNIA.

9-15-61

20257 ; File Under → 16792 16793