SHEET NO. 1 OF 1 SHEETS.

HIGH DESERT ENGINEERING LLC

CONSULTING ENGINEERING & SURVEYING
640 IDAHO STREET
ELKO, NEVADA 89801
(775) 738-4053

W213023

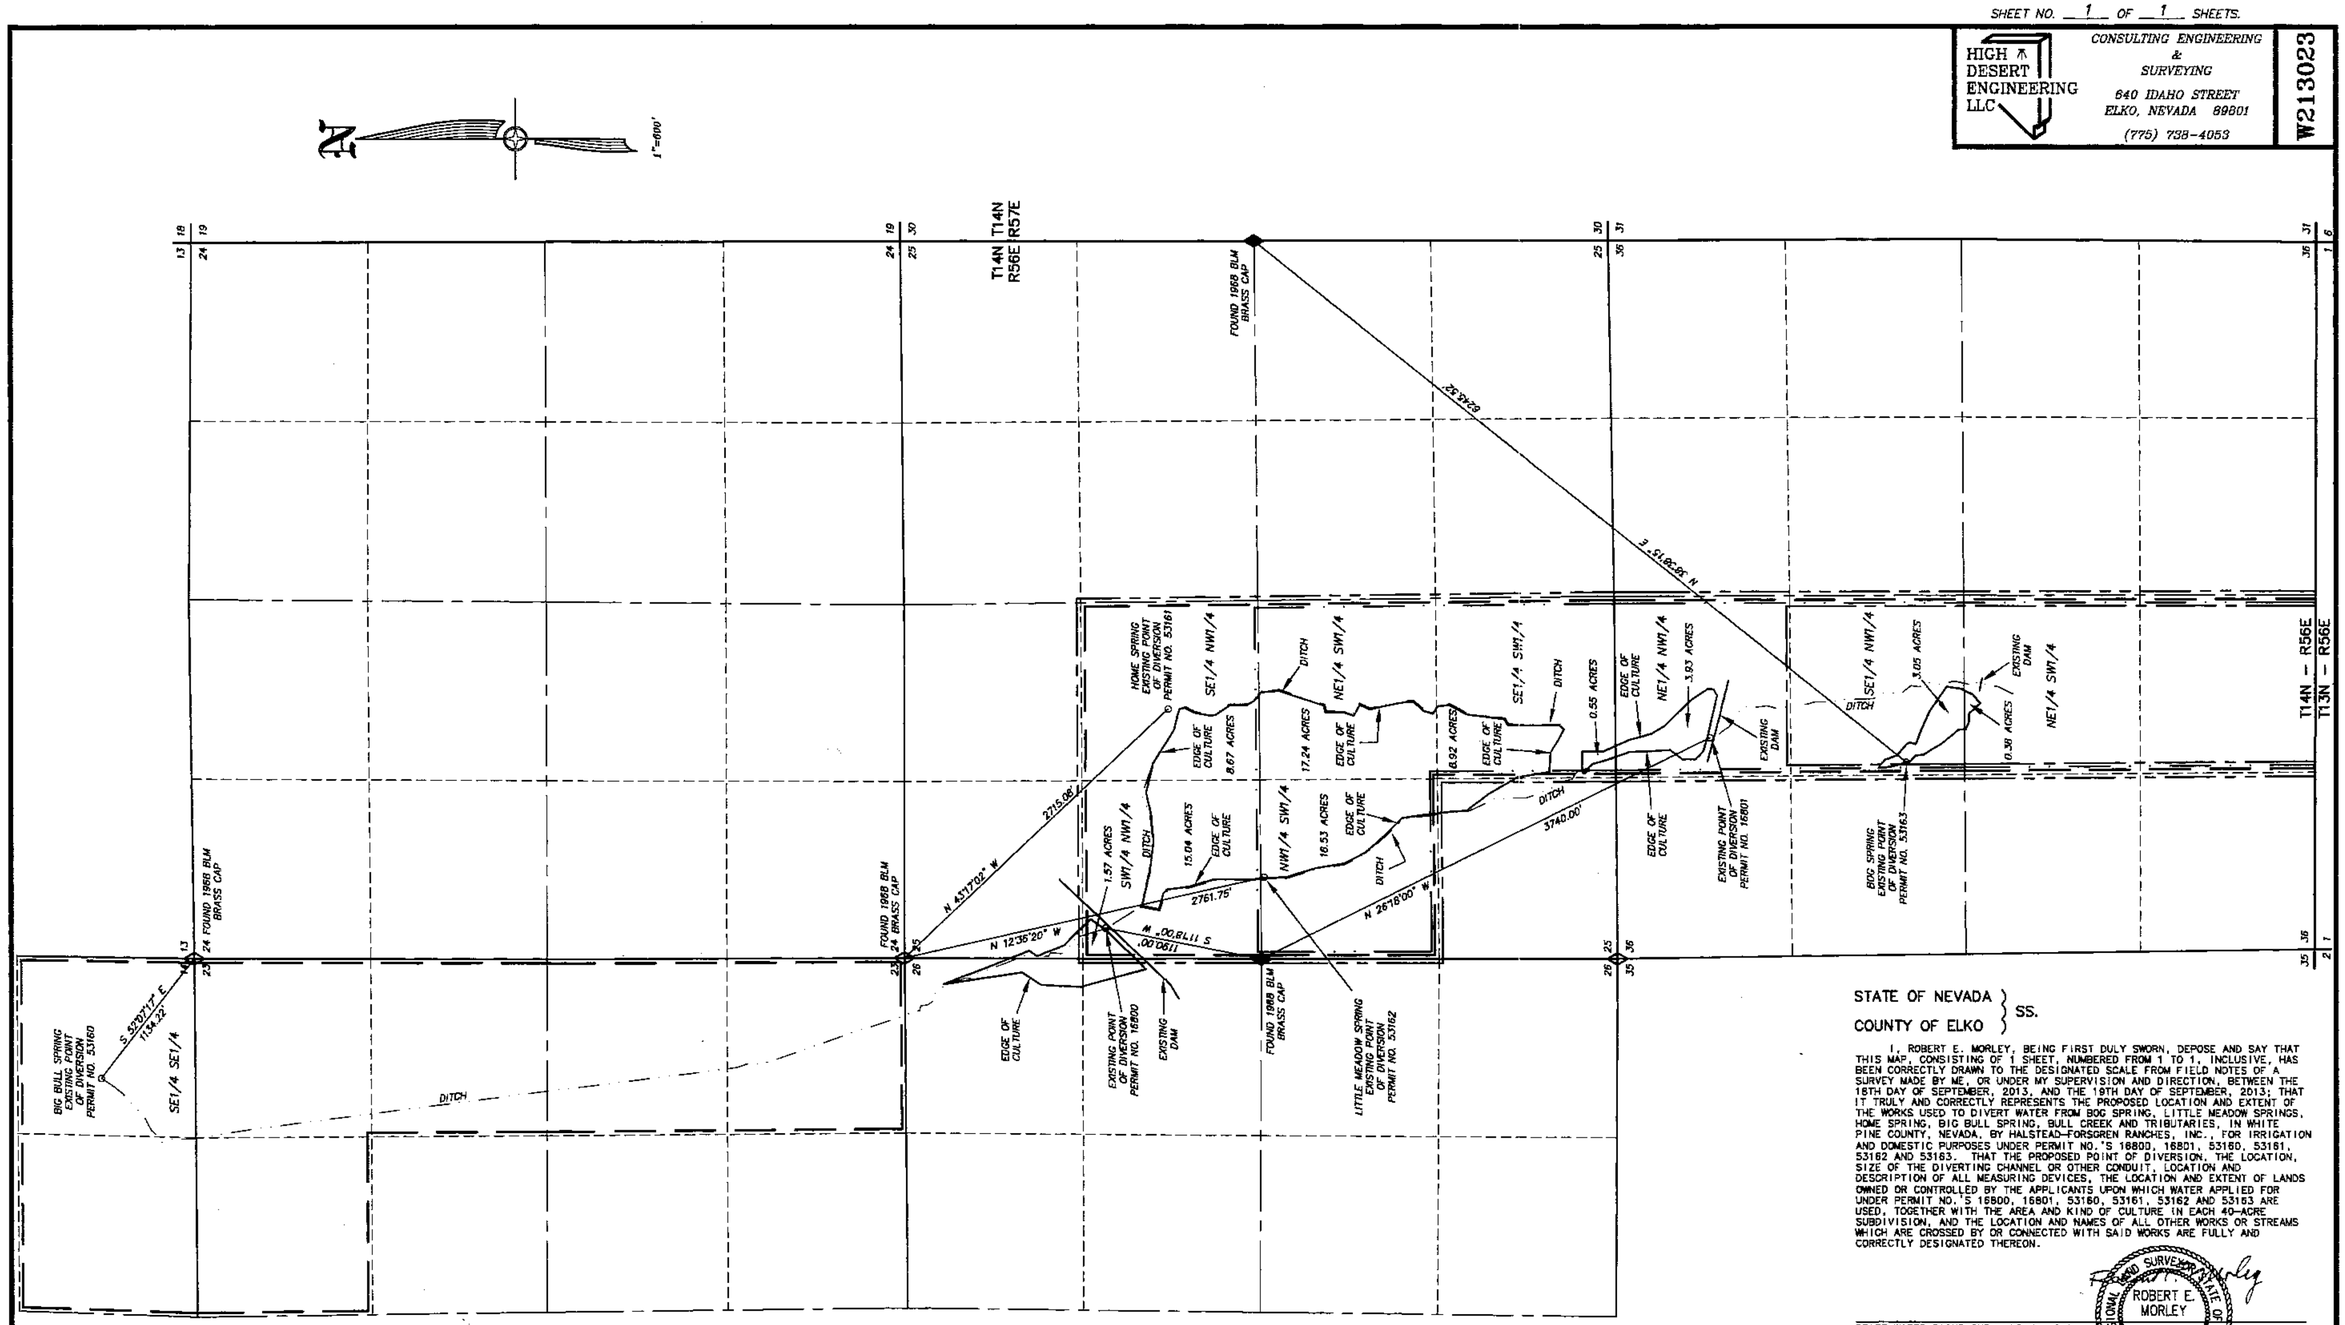

STATE OF NEVADA }
COUNTY OF ELKO } SS.

I, ROBERT E. MORLEY, BEING FIRST DULY SWORN, DEPOSE AND SAY THAT THIS MAP, CONSISTING OF 1 SHEET, NUMBERED FROM 1 TO 1, INCLUSIVE, HAS BEEN CORRECTLY DRAWN TO THE DESIGNATED SCALE FROM FIELD NOTES OF A SURVEY MADE BY ME, OR UNDER MY SUPERVISION AND DIRECTION, BETWEEN THE 18TH DAY OF SEPTEMBER, 2013, AND THE 19TH DAY OF SEPTEMBER, 2013; THAT IT TRULY AND CORRECTLY REPRESENTS THE PROPOSED LOCATION AND EXTENT OF THE WORKS USED TO DIVERT WATER FROM BOG SPRING, LITTLE MEADOW SPRINGS, HOME SPRING, BIG BULL SPRING, BULL CREEK AND TRIBUTARIES, IN WHITE PINE COUNTY, NEVADA, BY HALSTEAD-FORSGREN RANCHES, INC., FOR IRRIGATION AND DOMESTIC PURPOSES UNDER PERMIT NO.'S 16800, 16801, 53160, 53161, 53162 AND 53163. THAT THE PROPOSED POINT OF DIVERSION, THE LOCATION, SIZE OF THE DIVERTING CHANNEL OR OTHER CONDUIT, LOCATION AND DESCRIPTION OF ALL MEASURING DEVICES, THE LOCATION AND EXTENT OF LANDS OWNED OR CONTROLLED BY THE APPLICANTS UPON WHICH WATER APPLIED FOR UNDER PERMIT NO.'S 16800, 16801, 53160, 53161, 53162 AND 53163 ARE USED, TOGETHER WITH THE AREA AND KIND OF CULTURE IN EACH 40-ACRE SUBDIVISION, AND THE LOCATION AND NAMES OF ALL OTHER WORKS OR STREAMS WHICH ARE CROSSED BY OR CONNECTED WITH SAID WORKS ARE FULLY AND CORRECTLY DESIGNATED THEREON.

Robert E. Morley

STATE WATER RIGHT SURVEYOR NO. 668

PROFESSIONAL LICENSED SURVEYOR STATE OF NEVADA
ROBERT E. MORLEY
Exp. 12-31-13
No. 6203

11/12/13

SUBSCRIBED AND SWORN TO BEFORE ME
THIS 12th DAY OF November, 2013.

Charlene A. Jones

Notary Public - State of Nevada
COUNTY OF ELKO
CHARLENE A. JONES
My Appointment Expires Feb. 8, 2014

NOTARY PUBLIC IN AND FOR ELKO COUNTY, NEVADA.
MY COMMISSION EXPIRES: Feb. 8, 2014

BASIS OF BEARINGS: G.P.S. WITH THE ACCURACY OF 1 CENTIMETER +/- 2 PARTS PER MILLION HORIZONTAL. THE DATUM USED WAS WGS84.

LEGEND

◇ = FOUND SECTION CORNER AS NOTED.

◆ = FOUND 1/4 CORNER AS NOTED.

= EXISTING PLACE OF USE PERMIT NO. 53160.

= EXISTING PLACE OF USE PERMITS NO. 53161, 16800 AND 16801.

= EXISTING PLACE OF USE PERMIT NO. 53162.

= EXISTING PLACE OF USE PERMIT NO. 53163.

16800 CERTIFICATE NO. 19814 ISSUED 9-21-2015
16801 CERTIFICATE NO. 19815 ISSUED 9-21-2015
53160 CERTIFICATE NO. 19816 ISSUED 9-21-2015
53161 CERTIFICATE NO. 19817 ISSUED 9-21-2015
53162 CERTIFICATE NO. 19818 ISSUED 9-21-2015
53163 CERTIFICATE NO. 19819 ISSUED 9-21-2015

CULTURAL MAP TABULATION

SECTION	SUB-DIVISION	TOWNSHIP	RANGE	CULTIVATED ACREAGE	DESCRIPTION OF CULTURE
25	SW1/4NW1/4	T14N	R56E	16.61 AC	PASTURE
25	SE1/4NW1/4	T14N	R56E	8.67 AC	PASTURE
25	NW1/4SW1/4	T14N	R56E	15.53 AC	PASTURE
25	NE1/4SW1/4	T14N	R56E	17.24 AC	PASTURE
25	SE1/4SW1/4	T14N	R56E	9.47 AC	PASTURE
36	NE1/4NW1/4	T14N	R56E	3.93 AC	PASTURE
36	SE1/4NW1/4	T14N	R56E	3.05 AC	PASTURE
36	NE1/4SW1/4	T14N	R56E	0.38 AC	PASTURE

TOTAL CULTIVATED ACREAGE = 75.88 AC

ALL CULTURE SHOWN AS PASTURE IS IRRIGATED BY FLOOD IRRIGATION SYSTEM.

600 0 600 1200 1800 2400

SCALE: 1"=600'

STATE ENGINEERS USE

RECEIVED
NOV 18 2013
STATE ENGINEER'S OFFICE
ELKO OFFICE

FILED
NOV 14 2013
STATE ENGINEER'S OFFICE

(S)

MAP TO ACCOMPANY PROOF OF BENEFICIAL USE
UNDER PERMIT NO.s 16800, 16801, 53160, 53161,
53162 AND 53163
FOR IRRIGATION AND DOMESTIC USE
BY HALSTEAD-FORSGREN RANCHES, INC
FROM BOG SPRING, LITTLE MEADOW SPRINGS, HOME SPRING,
BIG BULL SPRING, BULL CREEK AND TRIBUTARIES
IN WHITE PINE COUNTY, NEVADA

53163 53162 53161 53160 16801 16800