SECTION	SUBDIVISION	TOWN-SHIP	RANGE	CULTIVATED ACREAGE	DESCRIPTION OF CULTURE	DATE OF FIRST CULTURE
11	NE¼ NW¼	T.11 N.	R.56 E.	40.34	GRAIN	
11	NE¼ NW¼	T.11 N.	R.56 E.	0.247	ALFALFA	
11	NW¼ NE¼	T.11 N.	R.56 E.	36.41	GRAIN	
11	NW¼ NE¼	T.11 N.	R.56 E.	6.318	ALFALFA	
11	SE¼ NW¼	T.11 N.	R.56 E.	0.174	ALFALFA	
11	SW¼ NE¼	T.11 N.	R.56 E.	12.632	ALFALFA	
11	SW¼ NE¼	T.11 N.	R.56 E.	28.98	GRAIN	
11	NW¼ SE¼	T.11 N.	R.56 E.	32.00	GRAIN	
"	SE¼ NW¼	"	"	29.25	"	
"	SE¼ NE¼	"	"	40.00	"	
"	NE¼ SE¼	"	"	"	"	
12	NW¼ SW¼	"	"	"	"	
TOTAL ACREAGE — 306.349 ACRES						

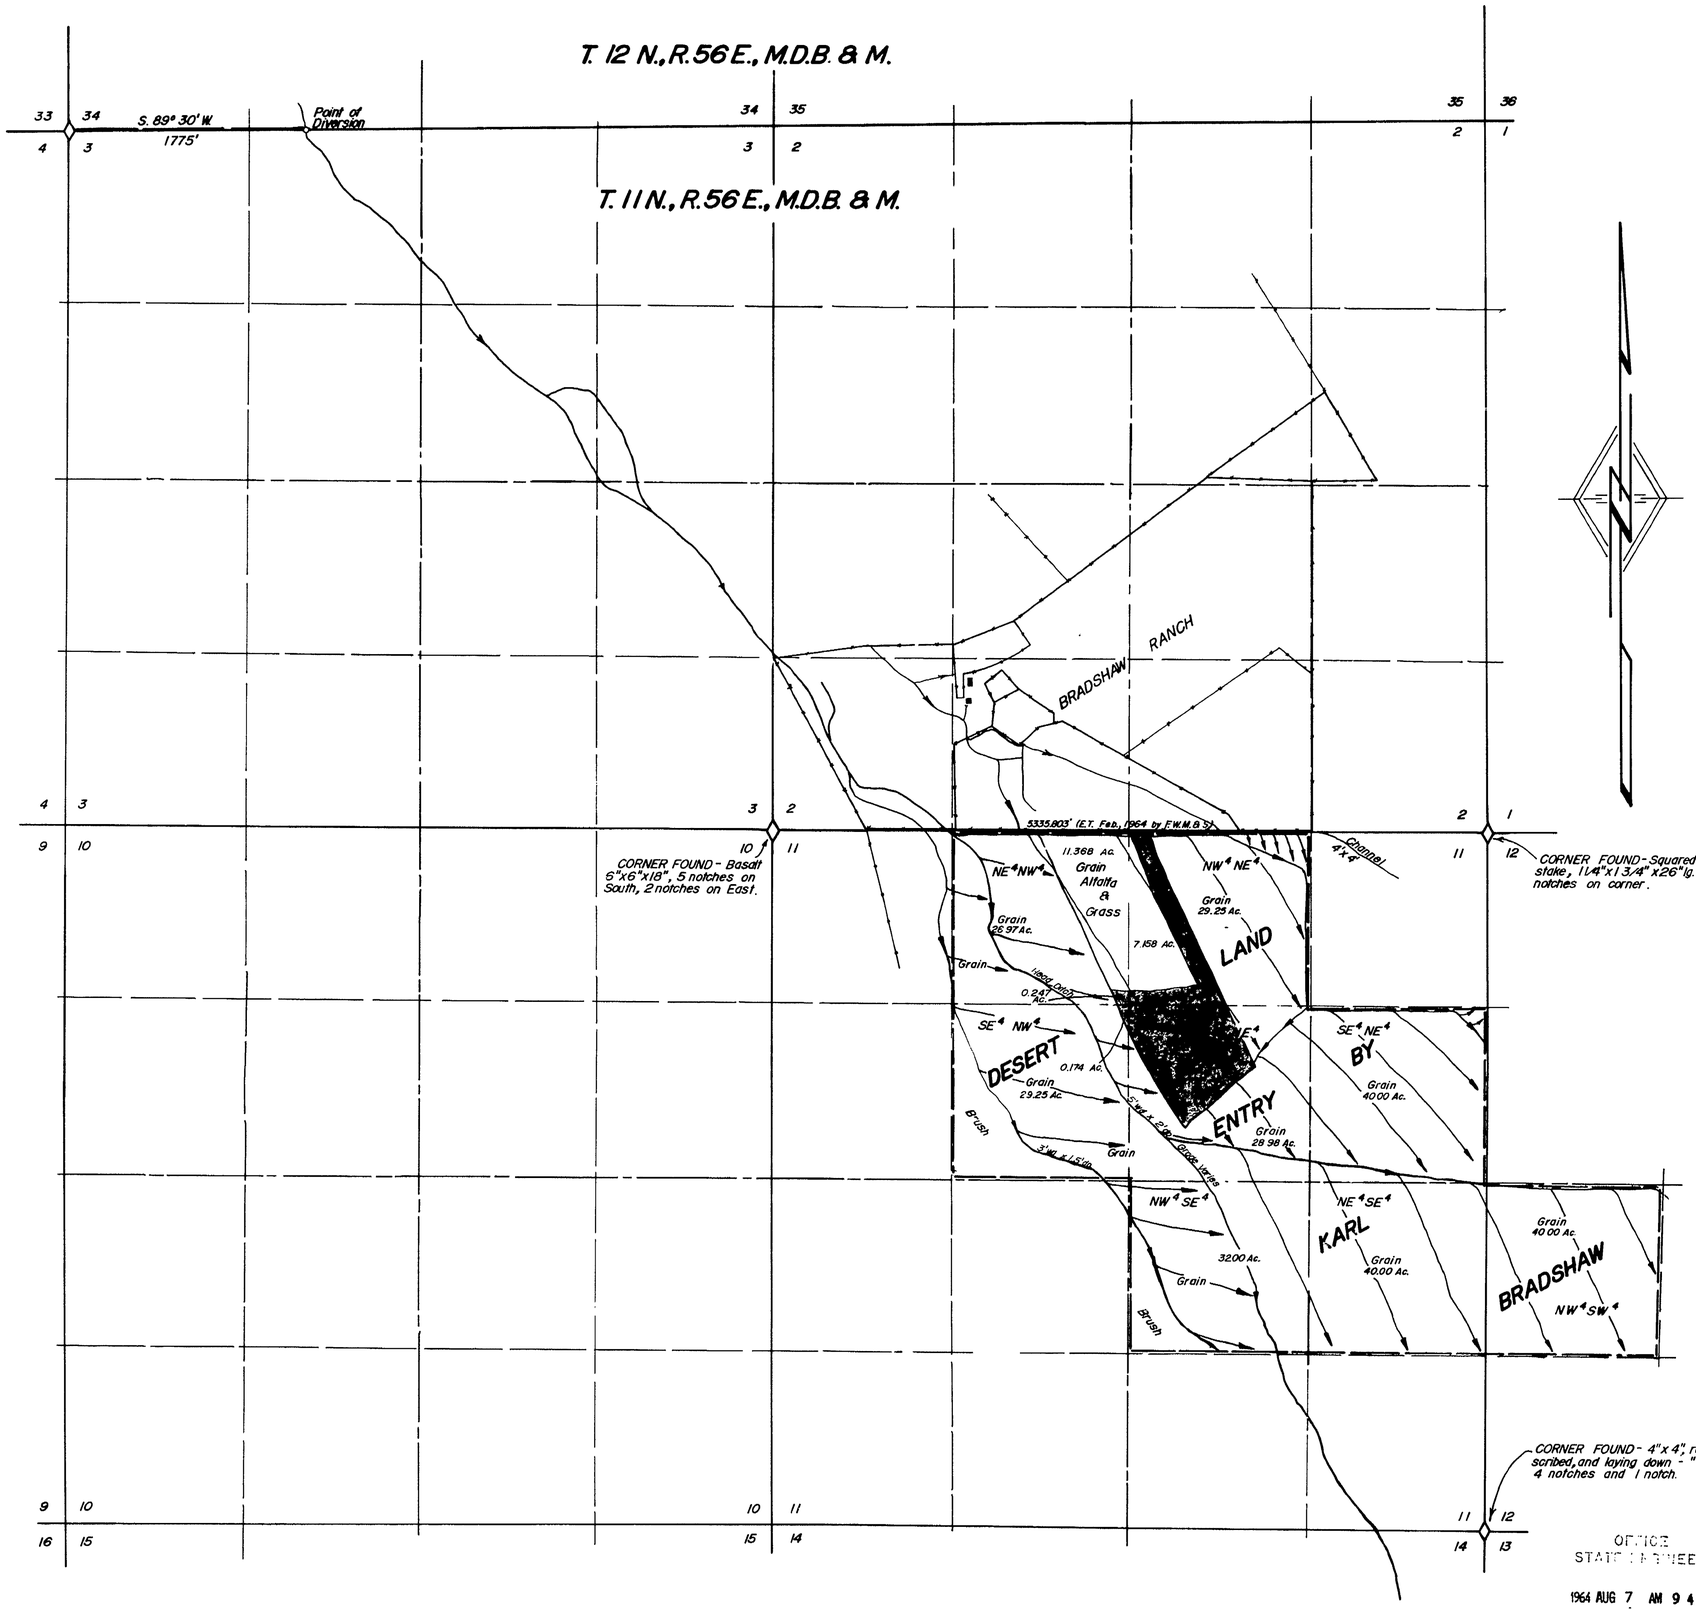

State of Nevada
County of White Pine SS.

I, Robert W. Millard, being first duly sworn, depose and say that this map, consisting of one sheet, inclusive, has been correctly drawn to the designated scale from field notes of a survey made under my supervision and direction between the 1st and 3rd days of October, 1961; that it truly and correctly represents the location and extent of the works used to divert water from DUCKWATER CREEK, in NYE COUNTY, by KARL BRADSHAW, for irrigation purposes under application No. 16829. That the point of diversion, location, size and grades of the diverting channel, location and description of all measuring devices, the location and extent of lands owned or controlled by the applicant upon which water applied for under application No. 16829 is used, together with the area and kind of culture in each 40-acre subdivision, and the location and names of all other works or streams which are crossed by or connected with said works are fully and correctly designated thereon.

R. W. Millard
State Water Right Surveyor

Subscribed and sworn to before me this 23rd day of March, 1964

Marilyn L. Menton
Notary Public in and for White Pine County, Nevada.
My commission expires January 24, 1968.

- Untouched
- Disked
- Disked, Plowed, & Leveled
- Rye Grass
- Alfalfa
- Grain

0 600 1200 1800 2400
Scale - 1" = 600'

OFFICE STATE ENGINEER
1964 AUG 7 AM 9 41

CERTIFICATE NO. 5835 ISSUED February 19, 1965

FILED
Aug. 7, 1964
STATE ENGINEER

MAP TO ACCOMPANY PROOF OF BENEFICIAL USE UNDER PERMIT NO. 16829

FOR IRRIGATION

BY KARL BRADSHAW

FROM DUCKWATER CREEK

SURVEYED BY F.W. MILLARD & SON ELY, NEVADA

16829