Section	40 Ac. division	Township	Range	Acreage	Culture	Culture
21	NE¼NE¼	21 N	70 E	3.53	Timothy	
"	"	"	"	0.2	Garden	
"	"	"	"	.25	Meadow	
"	SE¼ NE¼	"	"	2.09	Meadow	
"	"	"	"	7.5	Grain	
"	"	"	"	4.6	Alfalfa	
"	"	"	"	.13	Timothy	
22	SW¼NW¼	"	"	1.87	Timothy	
"	"	"	"	1.7	Pasture	
"	"	"	"	1.6	Meadow	
"	"	"	"	4.1	Grain	
"	NW¼SW¼	"	"	2.19	Pasture	
"	"	"	"	3.04	Meadow	
"	"	"	"	4.8	Alfalfa	
"	"	"	"	10.12	Timothy	
"	NE¼SW¼	"	"	2.21	Timothy	
"	"	"	"	6.74	Pasture	
"	"	"	"	3.11	Alfalfa	
"	"	"	"	.26	Meadow	
"	SE¼NW¼	"	"	.13	Pasture	
"	"	"	"	.13	Alfalfa	
"	SW¼SW¼	"	"	1.13	Meadow	
"	"	"	"	.05	Timothy	
"	SE¼SW¼	"	"	.05	Meadow	
"	"	"	"	.36	Timothy	
21	NW¼NE¼	"	"	.15	"	
Total Irrigated Acreage				62.04	Acres	

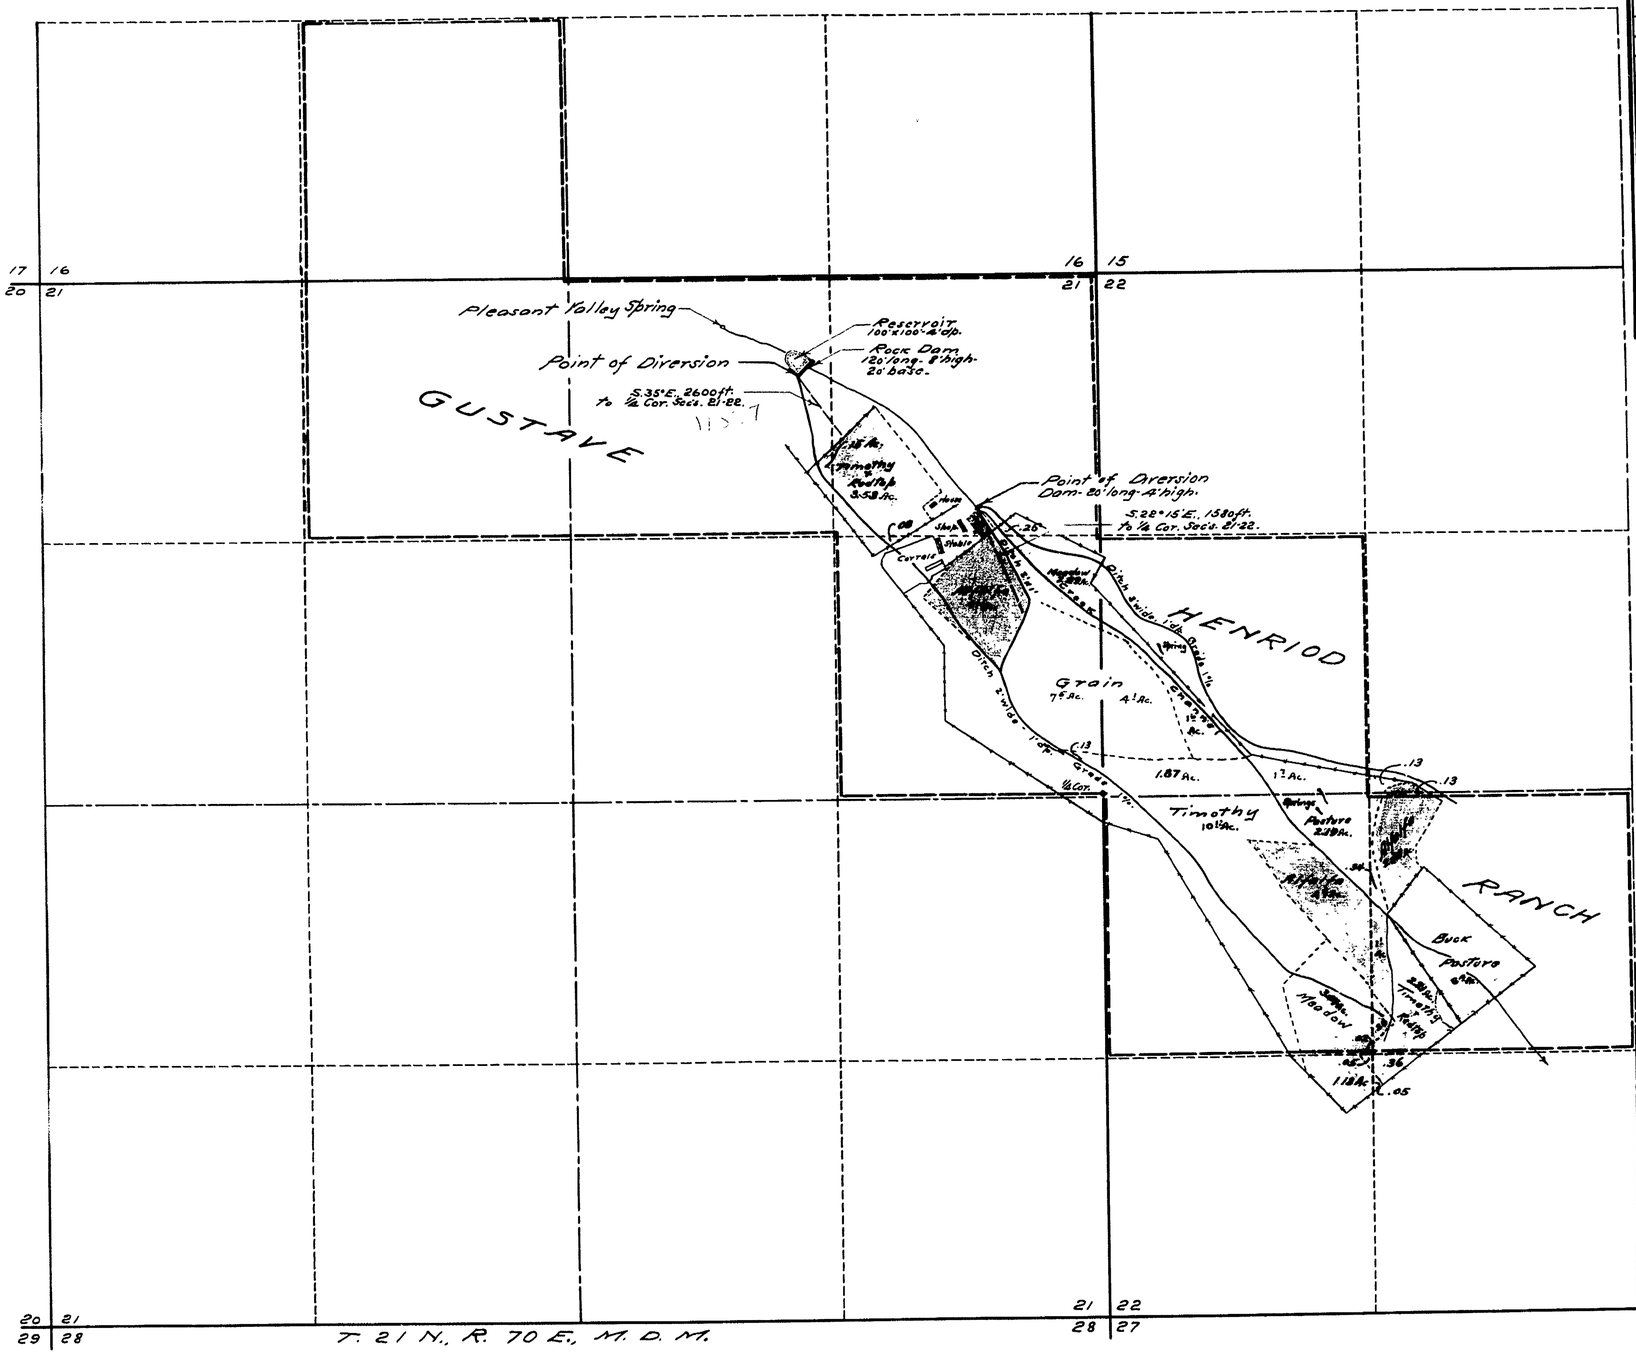

STATE OF NEVADA }
County of White Pine } SS.

I, F.W. Millard being first duly sworn, depose and say that this map, consisting of one sheet, has been correctly drawn to the designated scale from field notes of a survey made by me between the 3rd and 6th days of April, 1928; that it truly and correctly represents the location and extent of the works used to divert water from Pleasant Valley Creek, in White Pine County by GUSTAVE HENRIOD for irrigation purposes under Vested right; that the point of diversion, the location, size and grades of the diverting channels, location and description of all measuring devices, the location and extent of the lands owned or controlled by the claimant upon which water claimed by vested right is used, together with the area and kind of culture in each 40 acre subdivision, and the location and names of all other works or streams which are crossed by or connected with said works are fully and correctly designated thereon.

F.W. Millard
State Water Right Surveyor.

Subscribed and sworn to before me, this 14th day of April, 1928.

Notary Public in and for White Pine County, Nevada.

0 500 1000 1500 2000
Scale 1-in.= 400ft.

MAP TO ACCOMPANY
PROOF OF APPROPRIATION
FOR
IRRIGATION
BY
GUSTAVE HENRIOD
FROM
PLEASANT VALLEY CREEK

Surveyed by Ed Millard & Son. Ely, Nevada. 4/13/28

16886 16887