SECTION	SUBDIVISION	TOWN-SHIP	RANGE	CULTIVATED ACREAGE	DESCRIPTION OF CULTURE	DATE OF FIRST CULTURE
21	NW¼ NE¼	T. 21 N.	R. 70 E.	.186 Ac.	TIMOTHY & REDTOP	
"	NE¼ NE¼	"	"	5.009 Ac.	" "	
"	" "	"	"	.148 Ac.	GARDEN	
"	" "	"	"	.074 Ac.	MEADOW	
"	SE¼ NE¼	"	"	4.378 Ac.	ALFALFA	
"	" "	"	"	6.567 Ac.	GRAIN	
"	" "	"	"	.148 Ac.	TIMOTHY	
"	" "	"	"	2.783 Ac.	MEADOW	
"	" "	"	"	.111 Ac.	PASTURE	
22	SW¼ NW¼	"	"	4.415 Ac.	GRAIN	
"	" "	"	"	3.413 Ac.	TIMOTHY	
"	" "	"	"	2.820 Ac.	MEADOW	
"	" "	"	"	2.040 Ac.	PASTURE	
"	NW¼ SW¼	"	"	8.310 Ac.	TIMOTHY	
"	" "	"	"	2.745 Ac.	PASTURE	
"	" "	"	"	4.115 Ac.	ALFALFA	
"	" "	"	"	4.115 Ac.	MEADOW	
"	NE¼ SW¼	"	"	.482 Ac.	PASTURE	
"	" "	"	"	3.969 Ac.	ALFALFA	
"	" "	"	"	.371 Ac.	MEADOW	
"	" "	"	"	2.968 Ac.	TIMOTHY & REDTOP	
"	" "	"	"	5.396 Ac.	PASTURE	
TOTAL ACREAGE — 64.563 Ac.						

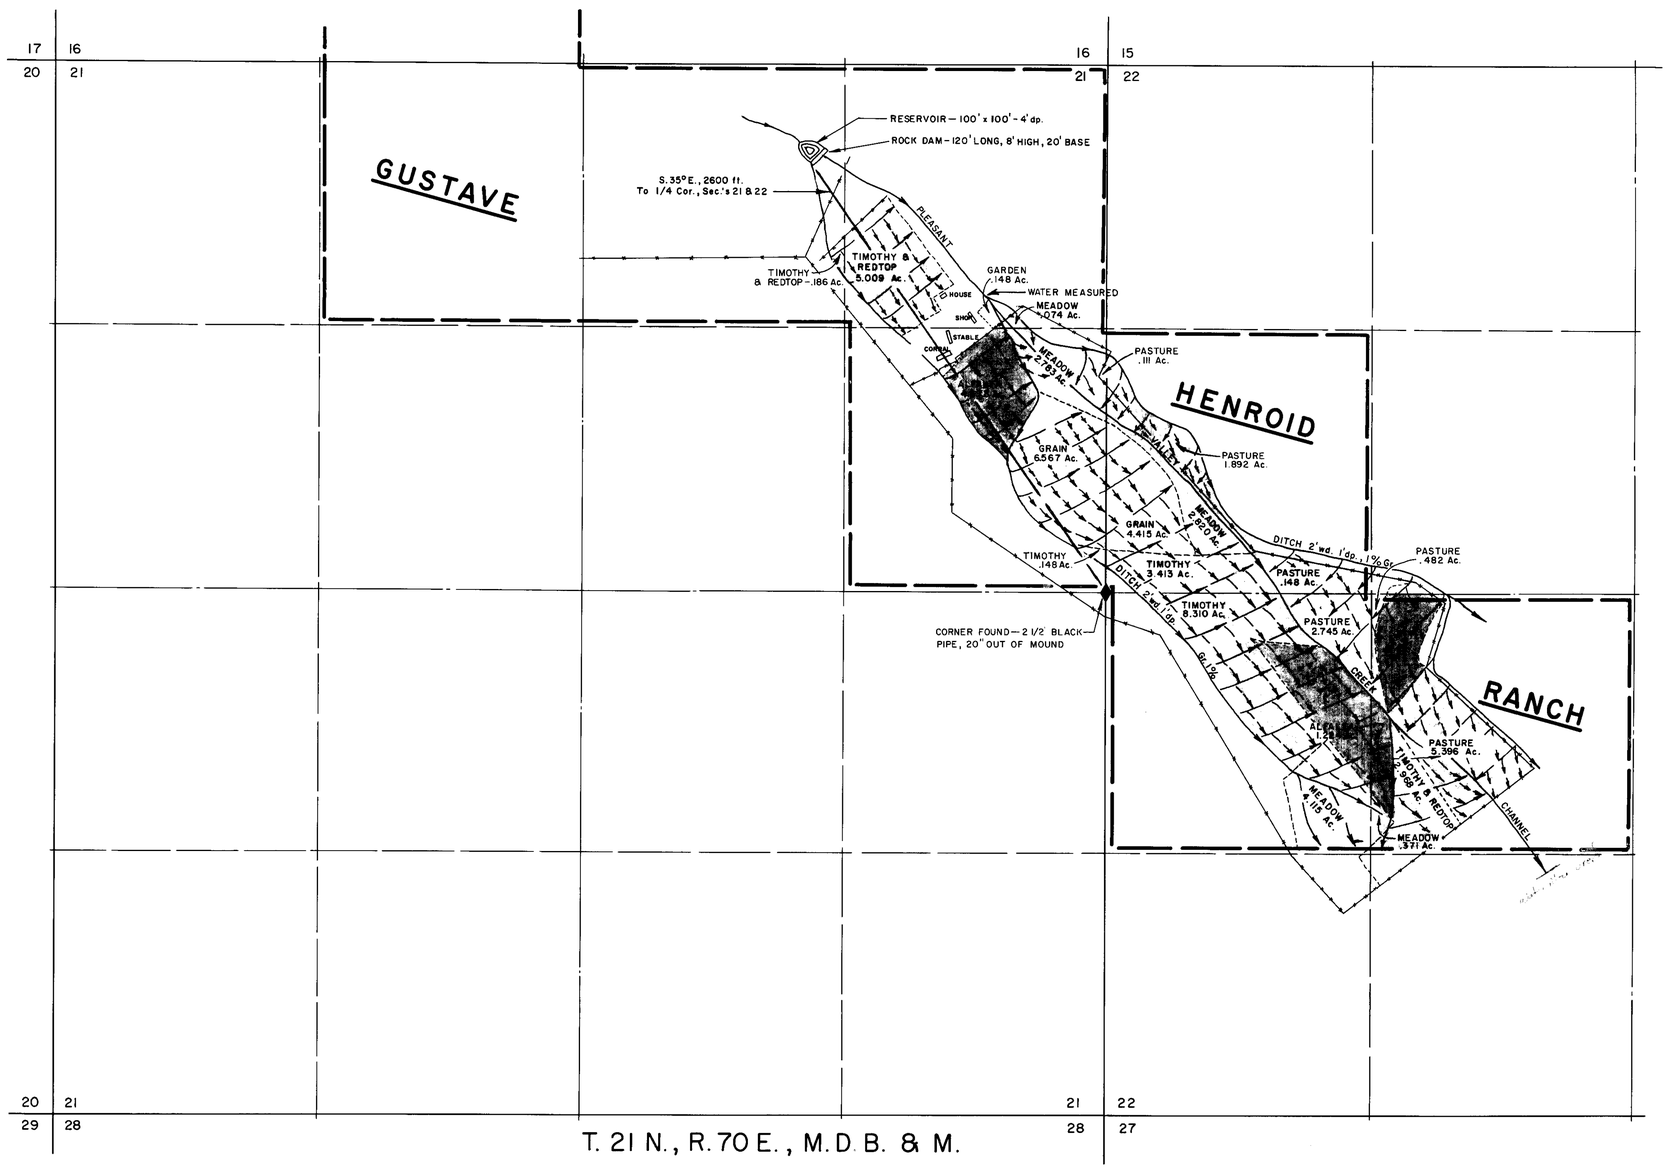

STATE of NEVADA
County of White Pine S.S.

I, Robert W. Millard, being first duly sworn, depose and say that this map, consisting of one sheet, has been correctly drawn to the designated scale from field notes of a survey made by me, or under my supervision and direction, between the 11 th. and 13 th. days of February, 1960; that it truly and correctly represents the location and extent of the works used to divert water from PLEASANT VALLEY CREEK CHANNEL, in White Pine County, by GUSTAVE HENROID, for irrigation purposes under Application No. 16887. That the point of diversion, the location, size and grades of the diverting channel, location and description of all measuring devices, the location and extent of lands owned or controlled by the applicant upon which water applied for under Application No. 16887 is used, together with the area and kind of culture in each 40-acre subdivision, and the location and names of all other works or streams which are crossed by or connected with said works are fully and correctly designated thereon.

Robert W. Millard
State Water Right Surveyor

Subscribed and sworn to before me this 26 th. day of February, 1960

Margaret K. Millard
Notary Public in and for White Pine County, Nev.
My commission expires February 25, 1961

0 400 800 1200 1600
Scale — 1 in. = 400 ft.

MAP TO ACCOMPANY PROOF OF BENEFICIAL USE UNDER PERMIT No. 16887
IRRIGATION
BY GUSTAVE HENROID
FROM: PLEASANT VALLEY CREEK CHANNEL
SURVEYED BY F. W. MILLARD & SON ELY, NEVADA
February 23, 1960

March 3, 1960

CERTIFICATE No. 5011 ISSUED July 6, 1960

16887