STATE OF NEVADA ss
COUNTY OF WASHOE

I, EUGENE C. SPROUT, being first duly sworn, depose and say that this map consisting of one sheet has been correctly drawn to the designated scale from field notes of a survey made by me between the 12TH day of June, and the 12TH day of July, 1960; that it truly and correctly represents the proposed location and extent of the works used to divert water from an underground source in ESMERALDA COUNTY, by E. L. CORD for irrigation purposes under Application No. 16948. That the point of diversion, the location, size of the diverting channel, location and description of all measuring devices, the location and extent of lands owned or controlled by the applicant upon which water applied for under Application No. 16948 is used, together with the area and kind of culture in each 40-acre subdivision, and the location and names of all other works or streams which are crossed by or connected with said works are fully and correctly designated thereon.

Eugene C. Sprout
EUGENE C. SPROUT
STATE WATER RIGHT SURVEYOR NO. 257

Subscribed and sworn to before me this 13th day of July 1960.

Mae Hicks Sherwood
NOTARY PUBLIC
IN AND FOR SAID COUNTY & STATE

My commission expires
" " "

TABULATION

SECTION	SUBDIVISION	TOWNSHIP	RANGE	CULTIVATED ACREAGE	DESCRIPTION OF CULTURE
27	W½ NW¼-NW¼	T 2 S	R 35 E	12.1	ALFALFA
27	W½ SW¼-NW¼	T 2 S	R 35 E	10.1	ALFALFA

Basis of bearings · Solar observation

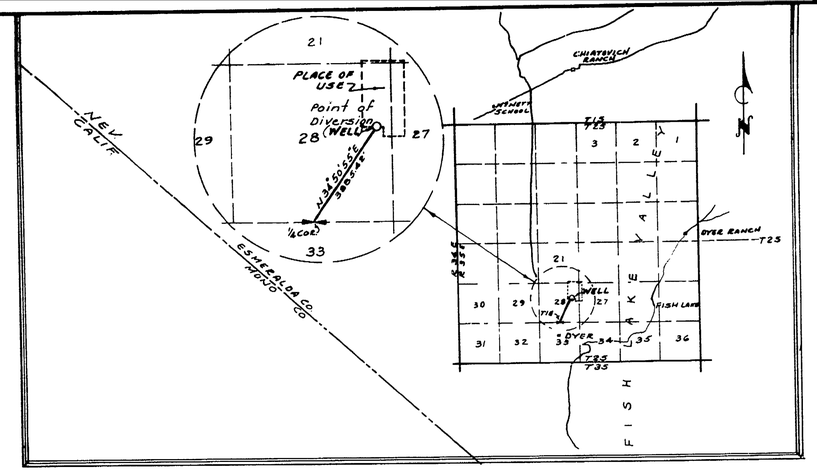

VICINITY MAP
NO SCALE

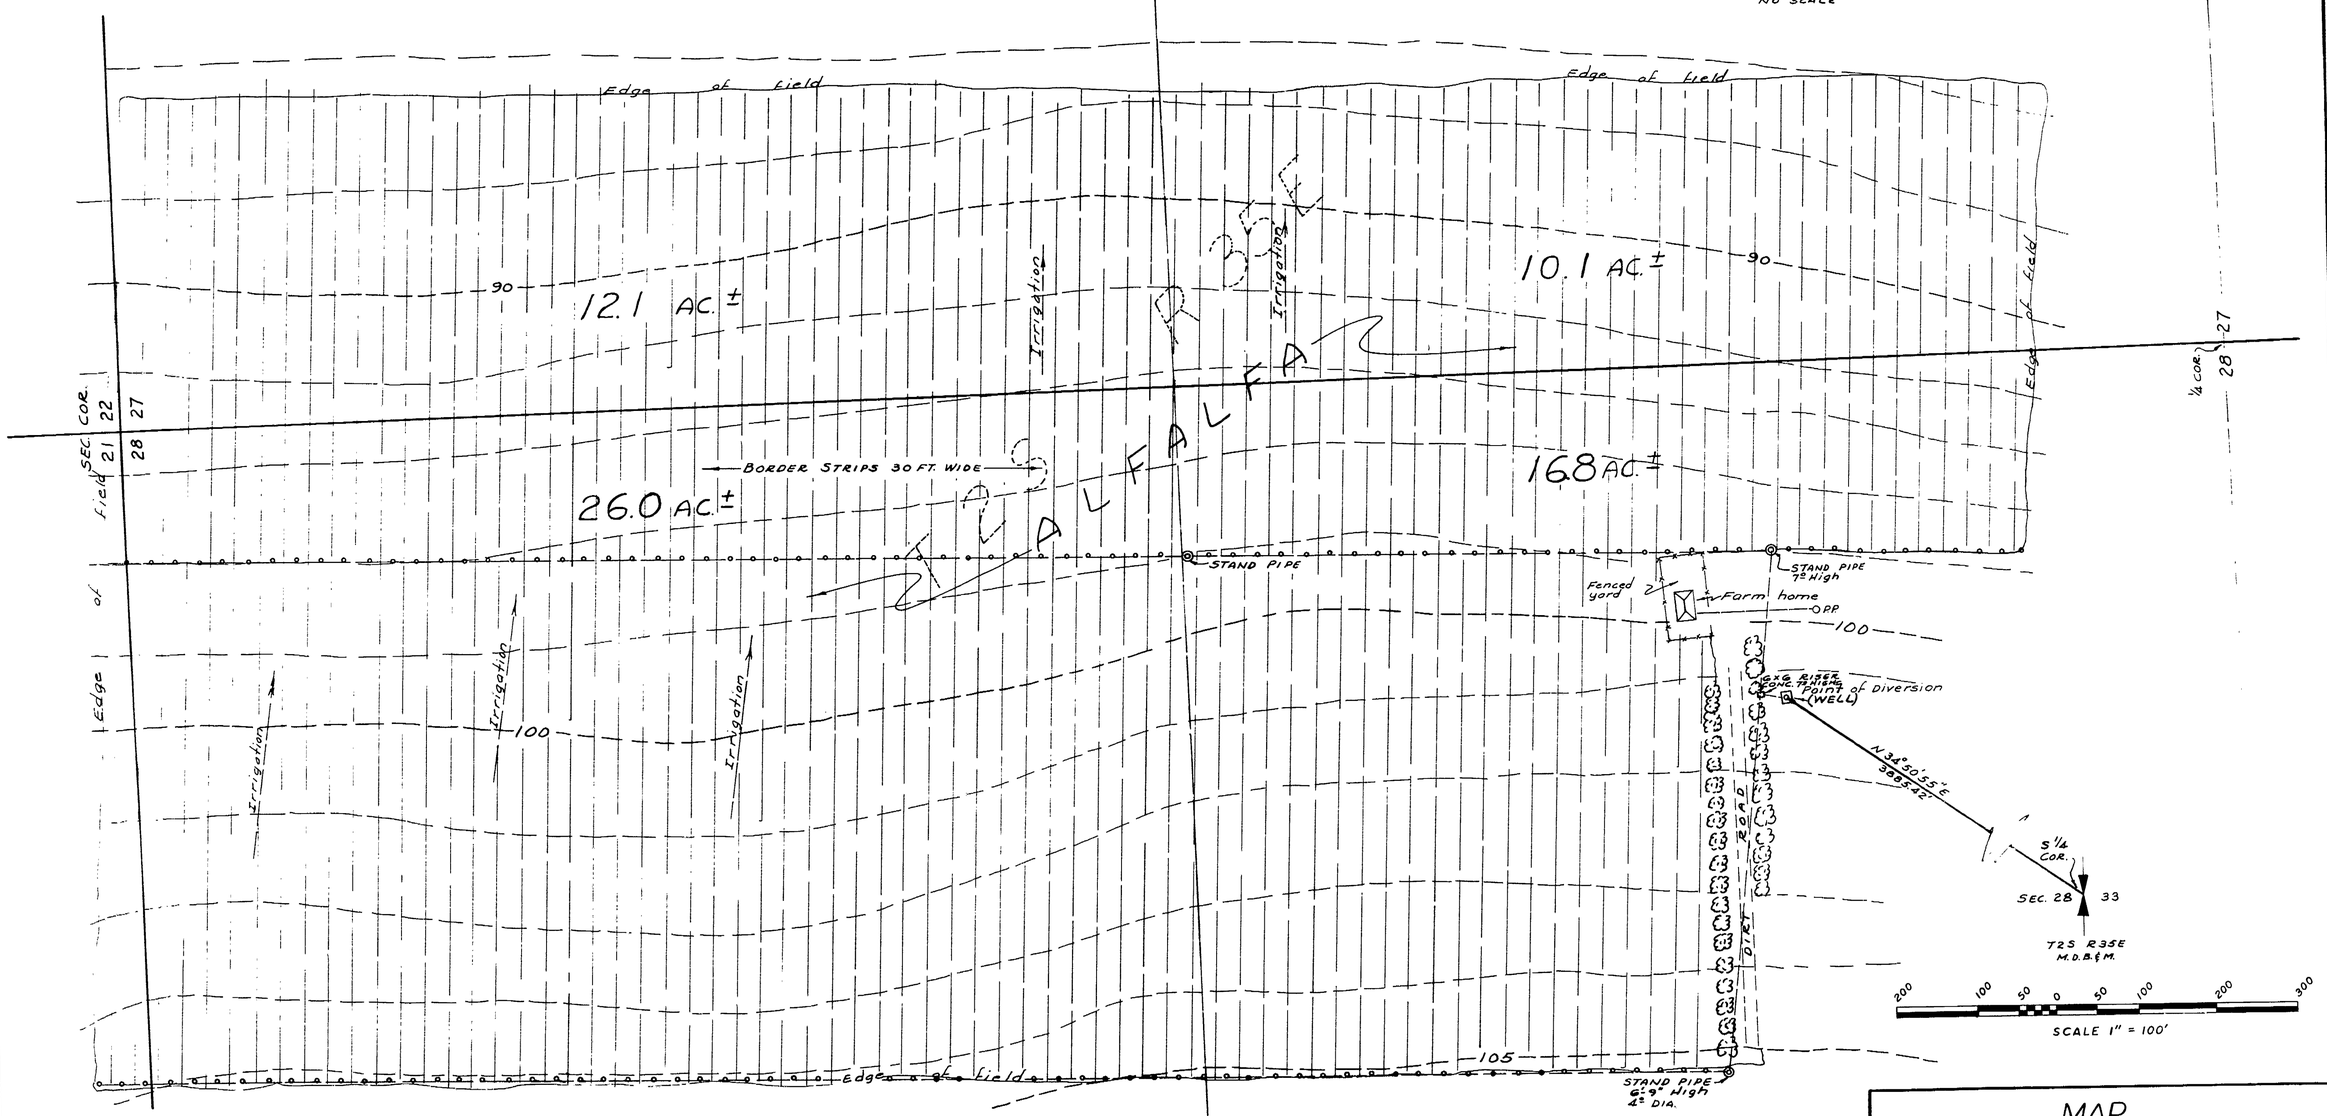

OFFICE
STATE ENGINEER
1960 JUL 25 PM 2 49

OFFICE
STATE ENGINEER
1960 JUL 13 PM 2 23

FILED
July 25, 1960
STATE ENGINEER

NOTE:
valves
Pipe Line
Elevation datum assumed.
Pipe w/ valves set between border strips for irrigation purposes.
contours - one foot interval

CERTIFICATE No. 5174 ISSUED Aug. 14, 1961

MAP
TO ACCOMPANY PROOF OF BENEFICIAL USE UNDER APPLICATION NO. 16948
FOR IRRIGATION BY
E. L. CORD
FROM UNDER-GROUND SOURCES
ESMERALDA CO.
NEVADA

E.C. SPROUT ENGINEERS
1715 "B" STREET
SPARKS, NEVADA

JULY 12, 1960
JOB 4102-A-60

16948