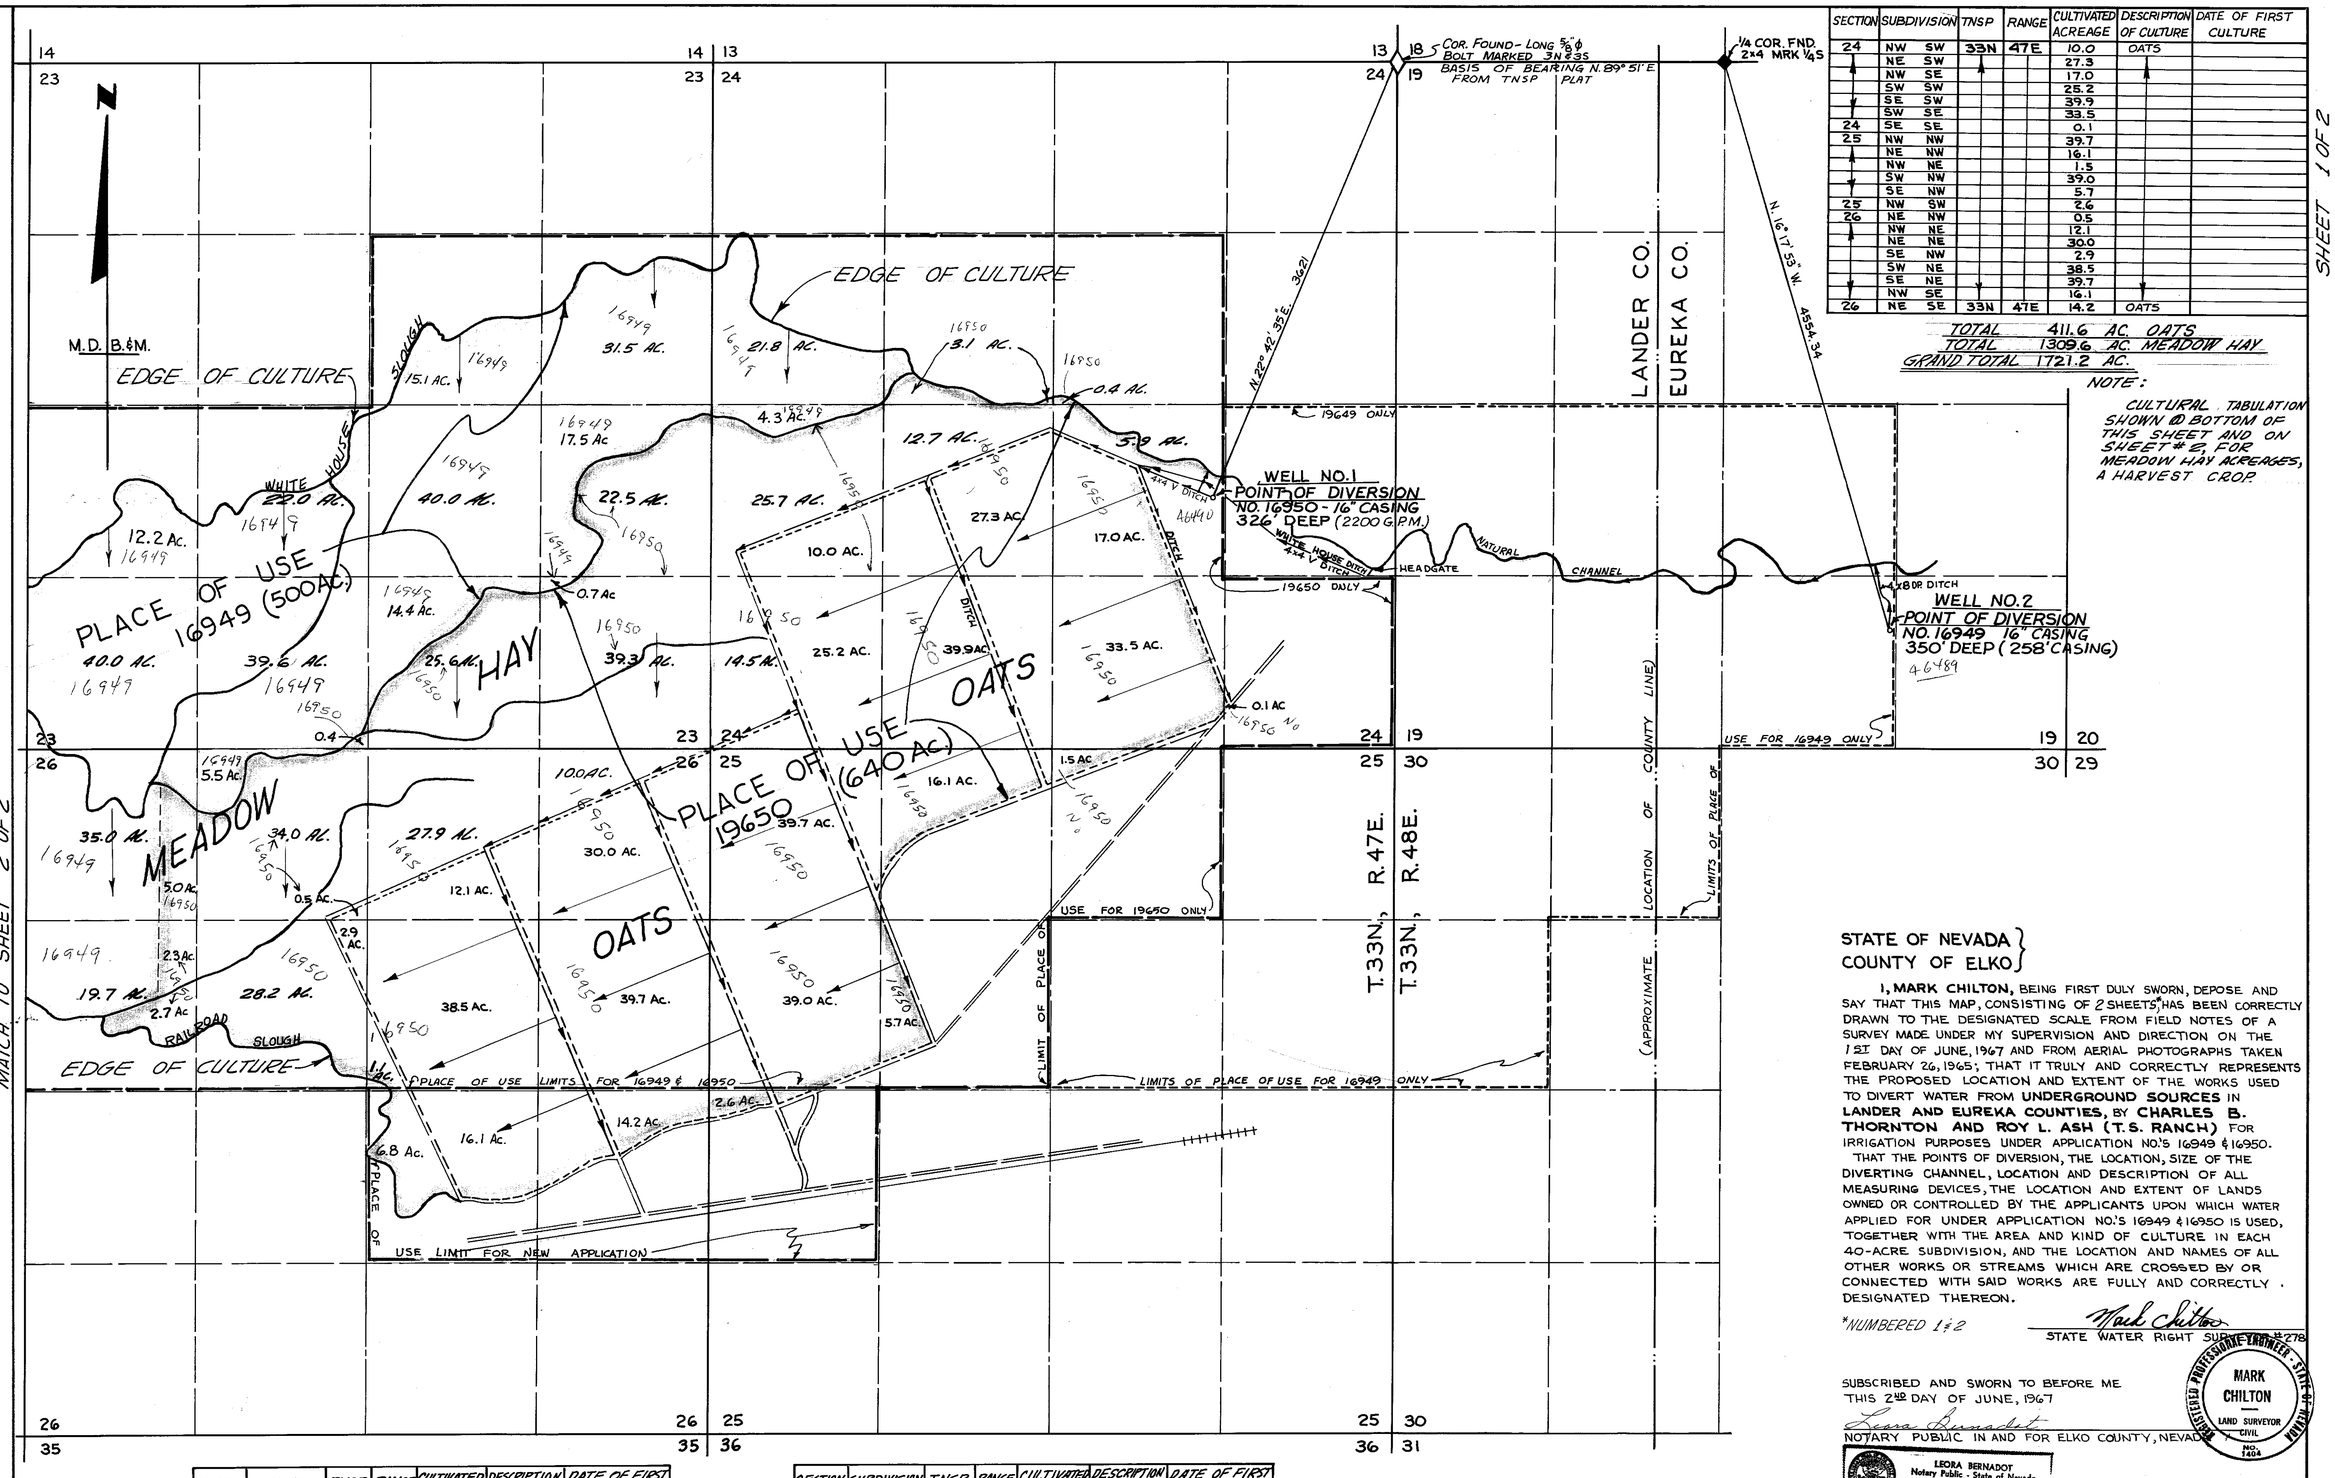

SECTION	SUBDIVISION		TNSP	RANGE	CULTIVATED ACREAGE	DESCRIPTION OF CULTURE	DATE OF FIRST CULTURE
24	NW	SW	33N	47E	10.0	OATS	
	NE	SW			27.3		
	NW	SE			17.0		
	SW	SW			25.2		
	SE	SW			39.9		
	SW	SE			33.5		
24	SE	SE			0.1		
25	NW	NW			39.7		
	NE	NW			16.1		
	NW	NE			1.5		
	SW	NW			39.0		
	SE	NW			5.7		
25	NW	SW			2.6		
26	NE	NW			0.5		
	NW	NE			12.1		
	NE	NE			30.0		
	SE	NW			2.9		
	SW	NE			38.5		
	SE	NE			39.7		
	NW	SE			16.1		
26	NE	SE	33N	47E	14.2	OATS	

TOTAL 411.6 AC OATS
TOTAL 1309.6 AC. MEADOW HAY
GRAND TOTAL 1721.2 AC.

NOTE:
CULTURAL TABULATION SHOWN @ BOTTOM OF THIS SHEET AND ON SHEET #2, FOR MEADOW HAY ACREAGES, A HARVEST CROP.

SECTION	SUBDIVISION		TNSP	RANGE	CULTIVATED ACREAGE	DESCRIPTION OF CULTURE	DATE OF FIRST CULTURE
24	NW	SE	33N	47E	5.9	MEADOW HAY	
	SW	NE			0.4		
	SW	NW			21.8		
	SE	NW			3.1		
	NW	SW			30.0		
	NE	SW			12.7		
	SW	SW			14.5		
23	SE	NE			31.5		
	SW	NE			15.1		
	NE	SE			40.0		
	NW	SE			40.0		
	SE	SE			40.0		
	SW	SE			40.0		
	NE	SW			22.0		
	SE	SW			40.0		
	NW	SW			12.2		
23	SW	SW			40.0		
26	NE	NE			10.0		
	NW	NE			27.9		
	SW	NE			1.1		
	NW	SE			6.8		
26	NE	NW	33N	47E	39.5	MEADOW HAY	

SECTION	SUBDIVISION		TNSP	RANGE	CULTIVATED ACREAGE	DESCRIPTION OF CULTURE	DATE OF FIRST CULTURE
26	NW	NW	33N	47E	40.0	MEADOW HAY	
26	SW	NW			24.7		
26	SE	NW	33N	47E	28.2	MEADOW HAY	

NOTES: LIMITS OF PLACE OF USE ARE SHOWN FOR BOTH 16949 AND 16950 UNLESS OTHERWISE NOTED

THE TABULATIONS ON THIS SHEET, INCLUDE AREAS SHOWN IN CULTURAL TABULATION AT THE TOP OF SHEET 2 FOR 16949 & 16950.

8/6/2008 KAKG THE ACTUAL LOCATION OF THE LANDER/EUREKA COUNTY LINE IS THE EAST LINE OF SECTION 19, T33N, R48E. WELL NUMBER 2 IS ACTUALLY LOCATED IN LANDER COUNTY.

16949 CERTIFICATE NO. 6601 ISSUED 3-27-68
16950 CERTIFICATE NO. 6600 ISSUED 3-18-68
46489 CERTIFICATE NO. 17043 ISSUED 8/28/08
46490 CERTIFICATE NO. 17044 ISSUED 8/28/08

FILED
1-22-1968
STATE ENGINEER'S OFFICE

STATE OF NEVADA }
COUNTY OF ELKO }

I, **MARK CHILTON,** BEING FIRST DULY SWORN, DEPOSE AND SAY THAT THIS MAP, CONSISTING OF 2 SHEETS,* HAS BEEN CORRECTLY DRAWN TO THE DESIGNATED SCALE FROM FIELD NOTES OF A SURVEY MADE UNDER MY SUPERVISION AND DIRECTION ON THE 12TH DAY OF JUNE, 1967 AND FROM AERIAL PHOTOGRAPHS TAKEN FEBRUARY 26, 1965; THAT IT TRULY AND CORRECTLY REPRESENTS THE PROPOSED LOCATION AND EXTENT OF THE WORKS USED TO DIVERT WATER FROM **UNDERGROUND SOURCES** IN **LANDER AND EUREKA COUNTIES,** BY **CHARLES B. THORNTON AND ROY L. ASH (T.S. RANCH)** FOR IRRIGATION PURPOSES UNDER APPLICATION NO.'S 16949 & 16950.

THAT THE POINTS OF DIVERSION, THE LOCATION, SIZE OF THE DIVERTING CHANNEL, LOCATION AND DESCRIPTION OF ALL MEASURING DEVICES, THE LOCATION AND EXTENT OF LANDS OWNED OR CONTROLLED BY THE APPLICANTS UPON WHICH WATER APPLIED FOR UNDER APPLICATION NO.'S 16949 & 16950 IS USED, TOGETHER WITH THE AREA AND KIND OF CULTURE IN EACH 40-ACRE SUBDIVISION, AND THE LOCATION AND NAMES OF ALL OTHER WORKS OR STREAMS WHICH ARE CROSSED BY OR CONNECTED WITH SAID WORKS ARE FULLY AND CORRECTLY DESIGNATED THEREON.

*NUMBERED 1 & 2

Mark Chilton
STATE WATER RIGHT SURVEYOR 3278

REGISTERED PROFESSIONAL ENGINEER - STATE OF NEVADA
MARK CHILTON
LAND SURVEYOR
CIVIL
NO. 1404

SUBSCRIBED AND SWORN TO BEFORE ME THIS 2ND DAY OF JUNE, 1967

Leora Bernadot
NOTARY PUBLIC IN AND FOR ELKO COUNTY, NEVADA

LEORA BERNADOT
Notary Public - State of Nevada
Elko County, Nevada
My Commission Expires May 3, 1970

0 500 1000 2000 3000
SCALE 1" = 600'

46489,90

NO.	BY	DATE	DESCRIPTION	CHK'D	APP'D
1	RB	12/67	GENERAL REVISION	MC	MC

REVISIONS

DRAWN BY RHB APPROVED BY MC
JOB NO. 232-001 DATE JUNE 1967

MAP

TO ACCOMPANY PROOF OF BENEFICIAL USE UNDER APPLICATION NO.'S 16949 & 16950 FOR

IRRIGATION

BY

CHARLES B. THORNTON & ROY L. ASH

FROM UNDERGROUND SOURCES

CHILTON ENGINEERING
WESTERN PACIFIC BLDG. ELKO, NEVADA

W 67054 | 1

46490 46489 16950 16949

SHEET 1 OF 2

CULTURE TABULATION APPLICATION NO. 16950

SECTION	SUBDIVISION	TNSP	RANGE	CULTIVATED ACREAGE	DESCRIPTION OF CULTURE	DATE OF FIRST CULTURE
24	SE SE	33N	47E	0.1 NP	HARVEST	
	SW SE			33.5		
	NW SE			22.9		
	SW NE			0.4		
	SE NW			3.1		
	NW SW			35.7		
	NE SW			40.0		
	SW SW			39.7		
24	SE SW			39.9		
25	NW NW			39.7		
	NE NW			16.1		
	NW NE			1.5 NP		
	SW NW			39.0		
25	SE NW			5.7		
23	SW SE			25.6		
	SE SW			0.4		
	NE SE			22.5		
23	SE SE			39.3		
26	NE NE			40.0		
	NW NE			40.0		
	NE NW			34.5		
	NW NW			5.0		
	SW NW			5.0		
	SE NW			31.1		
	SW NE			39.6		
26	SE NE	33N	47E	39.7	HARVEST	

TOTAL 640.0 AC. – 1.6 ac

CULTURE TABULATION APPLICATION NO. 16949

SECTION	SUBDIVISION	TNSP	RANGE	CULTIVATED ACREAGE	DESCRIPTION OF CULTURE	DATE OF FIRST CULTURE
24	SW NW	33N	47E	21.8	HARVEST	
24	NW SW			4.3		
23	SE NE			31.5		
	SW NE			15.1		
	NE SE			17.5		
	NW SE			40.0		
	SE SE			0.7		
	SW SE			14.4		
	NW SW			12.2		
	NE SW			22.0		
	SW SW			40.0		
23	SE SW			39.6		
26	NW NW			35.0		
	NE NW			5.5		
26	SW NW			19.7		
22	NE SE			1.5		
	SE SE			29.5		
	SW SE			19.0		
	SE SW			18.5		
22	SW SW			8.7		
27	NW NE			40.0		
	NE NE			40.0		
	SW NE			1.5		
27	SE NE	33N	47E	22.0	HARVEST	

TOTAL 500.0 AC

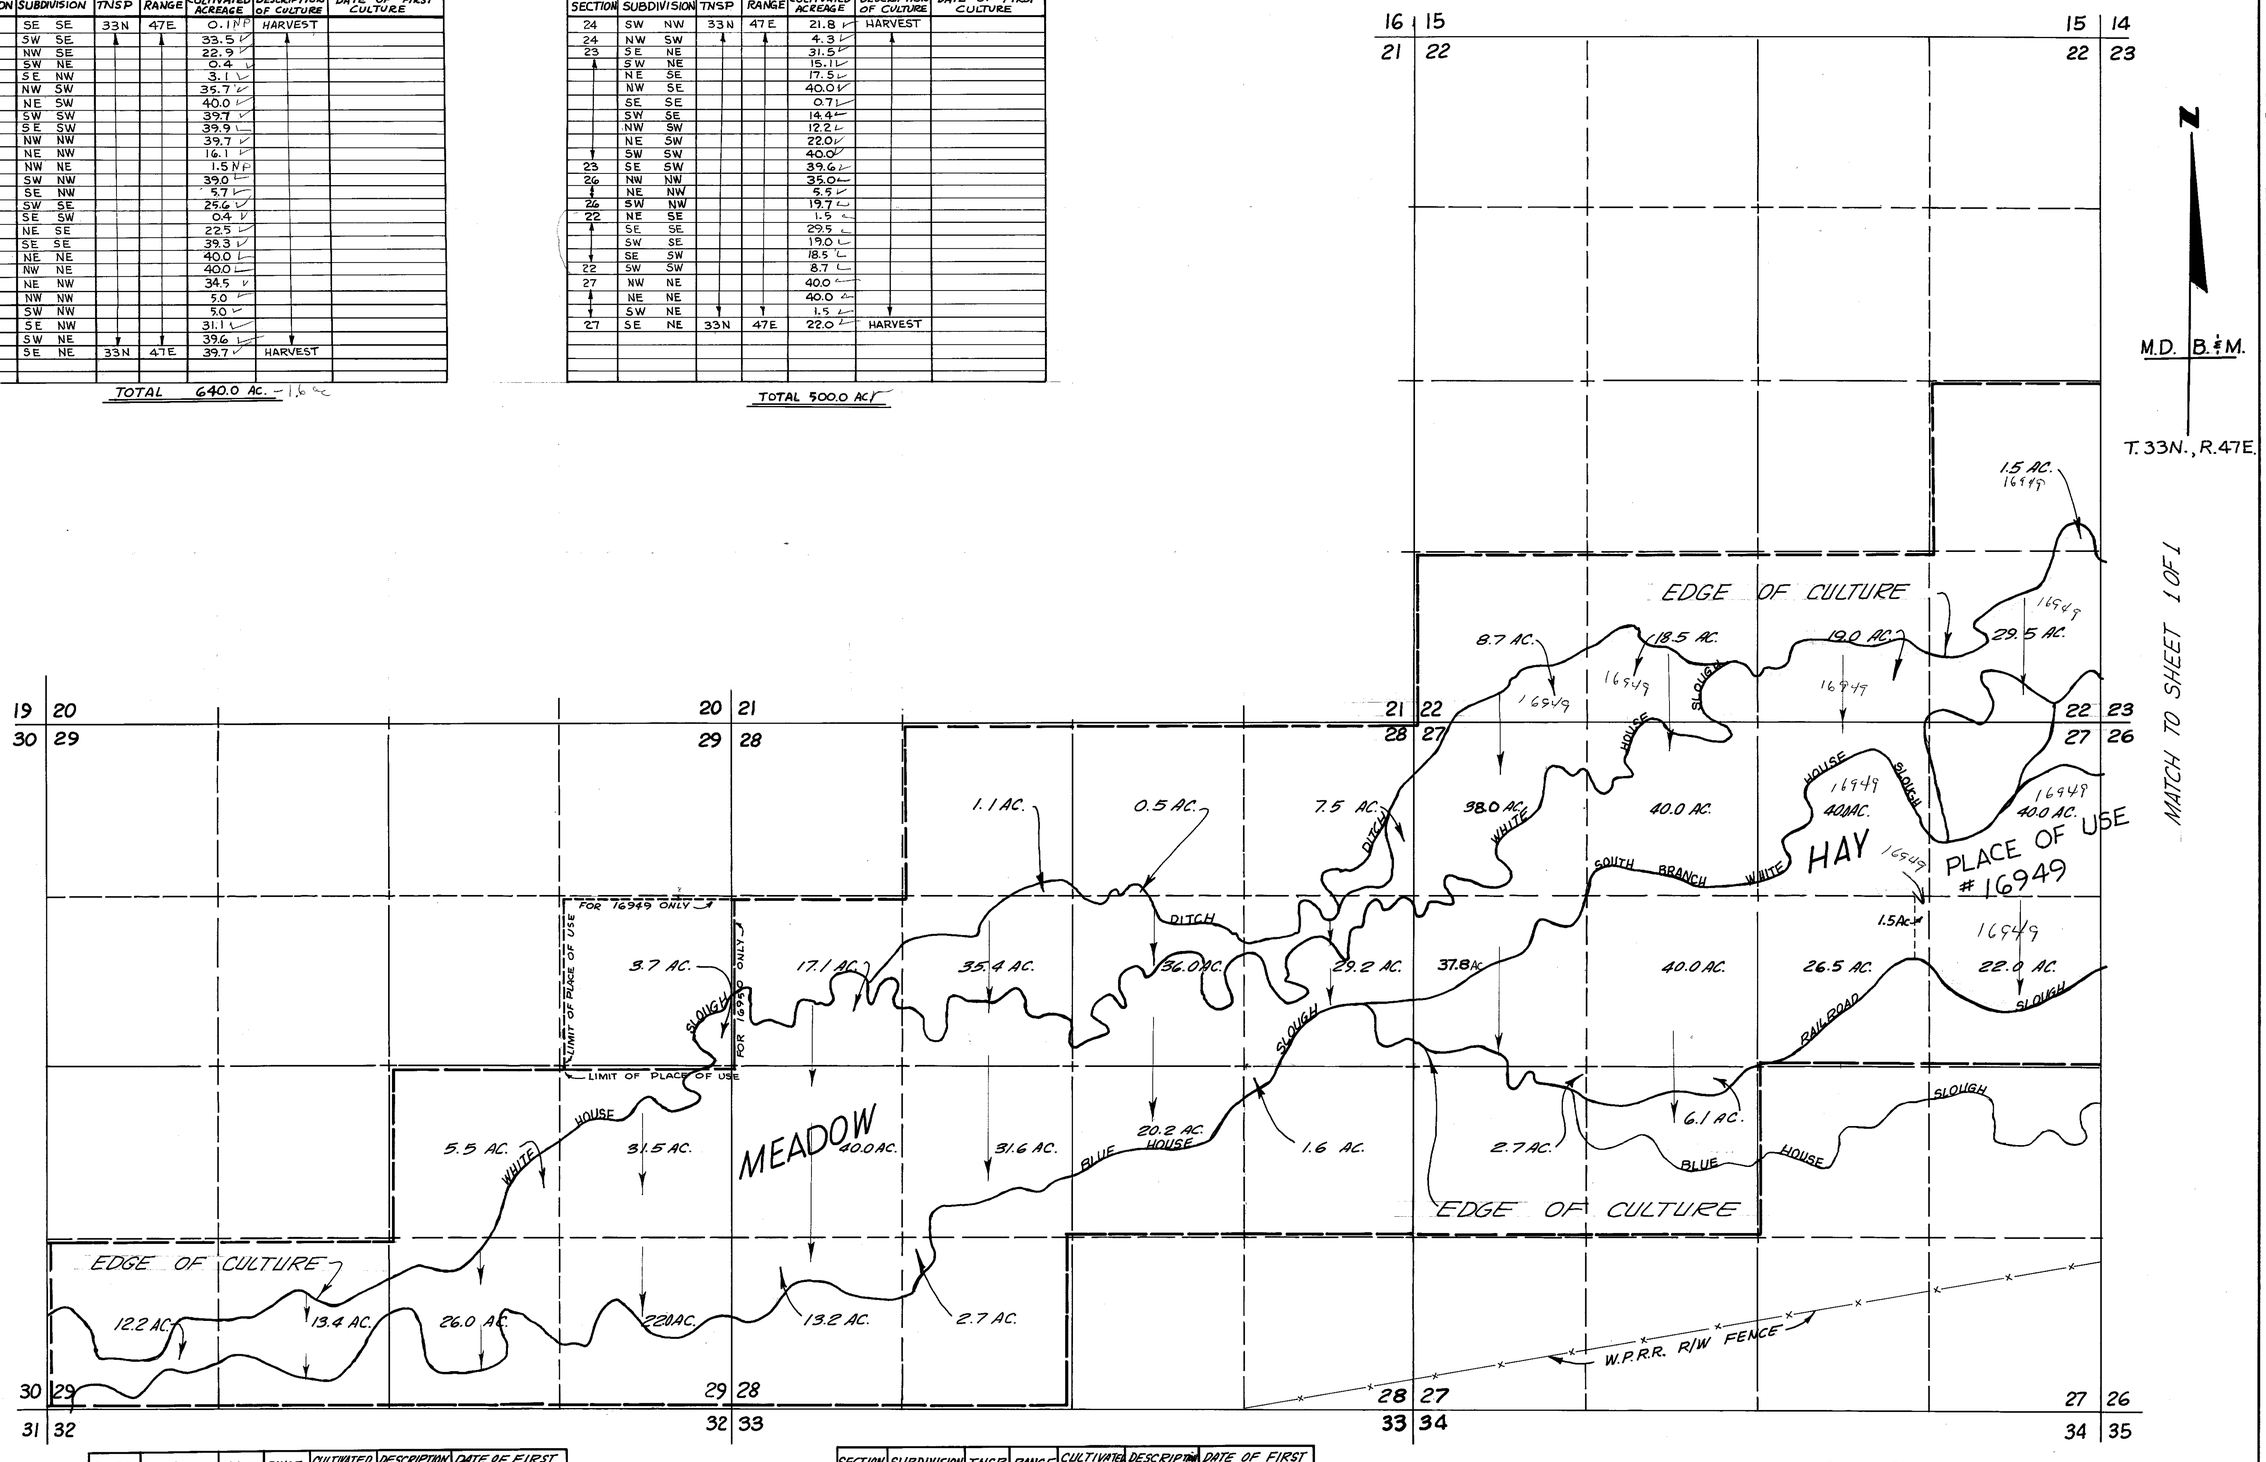

SECTION	SUBDIVISION	TNSP	RANGE	CULTIVATED ACREAGE	DESCRIPTION OF CULTURE	DATE OF FIRST CULTURE
22	NE SE	33N	47E	1.5	MEADOW HAY	
	SE SE			29.5		
	SW SE			19.0		
	SW SW			8.7		
	SE SW			18.5		
27	NE NE			40.0		
	NW NE			40.0		
	SW NE			28.0		
	SE NE			22.0		
	NE NW			40.0		
	NW NW			38.0		
	SW NW			37.8		
	SE NW			40.0		
	NW SW			2.7		
	NE SW			6.1		
28	NE NE			7.5		
	NW NE			0.5		
	SW NE			36.0		
28	SE NE	33N	47E	29.2	MEADOW HAY	

SECTION	SUBDIVISION	TNSP	RANGE	CULTIVATED ACREAGE	DESCRIPTION OF CULTURE	DATE OF FIRST CULTURE
28	NW SE	33N	47E	20.2	MEADOW HAY	
	NE NW			1.1		
	SW NW			17.1		
	SE NW			35.4		
	NE SW			31.6		
	NW SW			40.0		
	SW SW			18.2		
	SE SW			2.7		
29	SE NE			3.7		
	NE SE			31.5		
	SE SE			22.0		
	SW SE			26.0		
	NW SE			5.5		
	SE SW			13.4		
29	SW SW			12.2		
28	NE SE	33N	47E	1.6	MEADOW HAY	

NOTE: THESE TABULATIONS INCLUDE AREAS SHOWN IN CULTURAL TABULATION AT THE TOP OF THIS SHEET FOR 16949 & 16950.

LIMITS OF PLACE OF USE ARE SHOWN FOR BOTH 16949 AND 16950 UNLESS OTHERWISE NOTED.

0 500 1000 2000 3000
SCALE 1" = 600'

FILED
Jan. 22, 1968
STATE ENGINEER'S OFFICE

NO.	BY	DATE	DESCRIPTION	CHK'D	APP'D
1	RB	12/67	GENERAL REV.	MC	MC

REVISIONS

DRAWN BY RW | APPROVED BY MC
JOB NO. 132-001 | DATE JUNE, 1967

MAP

TO ACCOMPANY PROOF OF BENEFICIAL USE UNDER APPLICATION NO'S 16949 & 16950 FOR

IRRIGATION

BY

CHARLES B. THORNTON & ROY L. ASH

FROM UNDERGROUND SOURCES

CHILTON ENGINEERING
WESTERN PACIFIC BLDG. ELKO, NEVADA

W67054 | 1

46490 46489 16950 file under 16949

SHEET 2 OF 2