SECTION	SUB DIVISION	TOWNSHIP	RANGE	CULTIVATED ACREAGE	DISCRIPTION OF CULT.	DATE OF 1ST. CULT.
1	NE 4 OF NE 4	13 N	67 E	2.70	PASTURE	
1	SE 4 OF NE 4	"	"	6.21	"	
6	LOT 4	"	68 E	13.93	HAY	
"	LOT 3	"	"	7.19	"	
"	SW 4 OF NW 4	"	"	1.79	"	
				31.82		

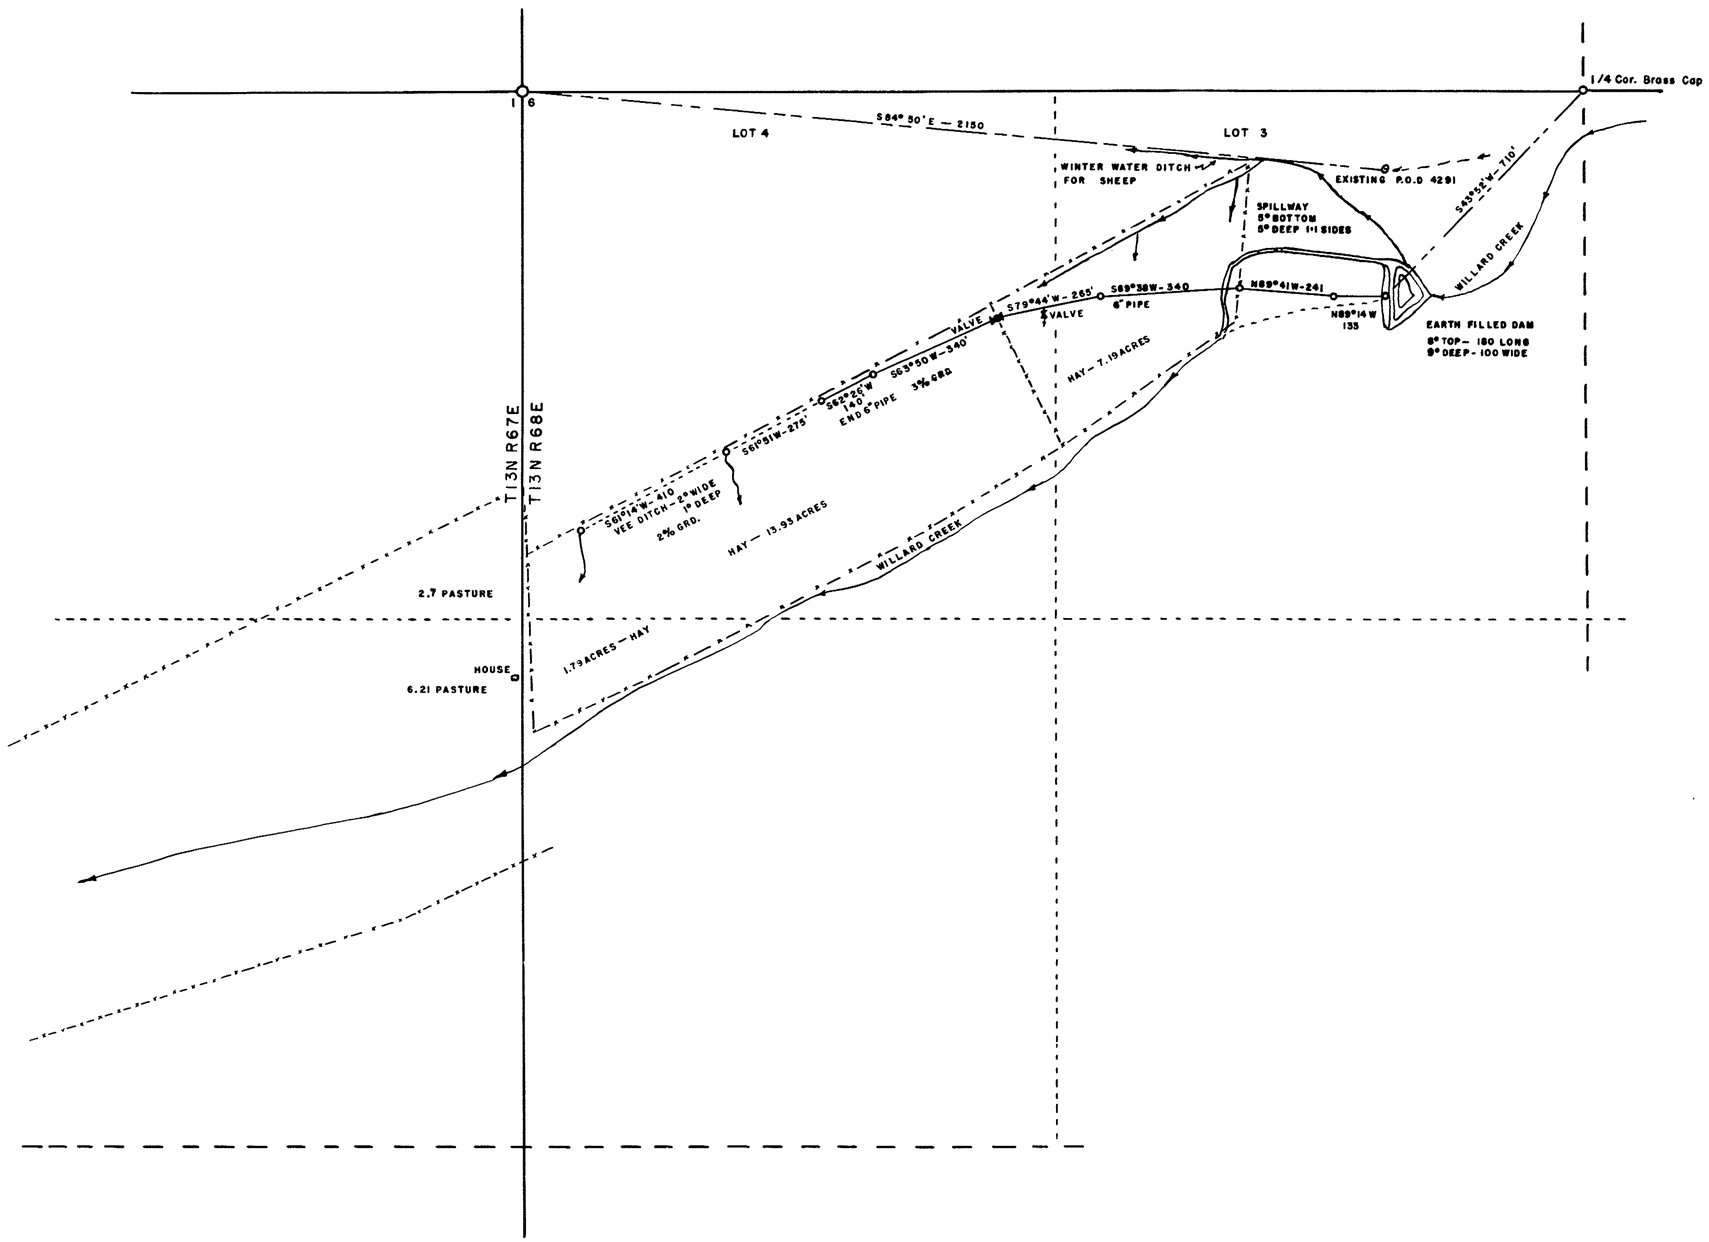

Basis of Bearings
Mag. Needle 17°30'

STATE OF NEVADA
County of White Pine } ss.

I, J. V. Caselli, being first duly sworn, depose and say that this map, consisting of one sheet, inclusive, has been correctly drawn to the designated scale from field notes of a survey made by me between the 15th day of July and the 16th day of July, 1957; that it truly and correctly represents the location and extent of the works used to divert water from Willard Creek, in White Pine County, by R. O. Heinbaugh, for irrigation purposes under application N° 17017. That the point of diversion, the location, size and grades of the diverting channel, location and discription of all measuring devices the location and extent of lands owned or controlled by the applicant upon which water applied for under application N° 17017 is used, togeather with the area and kind of culture in each 40 acre subdivision, and the location and names of all other works or streams which are crossed by or connected with said works are fully and correctly designated thereon.

J. V. Caselli
STATE WATER SURVEYOR

Subscribed and sworn to before me this 13th day of November, 1957.

Robert E. Loveladi
Notary Public in and for White Pine County, Nevada.

ROBERT E. LOVELADY, Notary Public
My Commission Expires June 28, 1958.

FILED
NOV 14 1957
STATE ENGINEER'S OFFICE

OFFICE
STATE ENGINEER
1957 NOV 14 AM 11 48

Certificate No. 4673 Issued May 26 1958

0 200 400 600 800 1000

MAP TO ACCOMPANY
PROOF OF BENEFICIAL USE UNDER Nº 17017
FOR
IRRIGATION
FROM
WILLARD CREEK
BY
R. O. HEINBAUGH
ELY, NEV.

Scale = 1" = 200ft.

Surveyed by —
J. V. Caselli
Ely, Nevada

17017