Section	Sub-division	Township	Range	Cultivated acerage	Description of culture	Date of first culture
5	NE¼SW¼	42 N	37 E	40	Oats	
"	NW¼SW¼	"	"	40	"	
"	SE¼SW¼	"	"	40	"	
"	SW¼SW¼	"	"	40	"	
"	NE¼SE¼	"	"	40	Wheat	
"	NW¼SE¼	"	"	40	Corn	
"	SE¼SE¼	"	"	40	Wheat	
"	SW¼SE¼	"	"	40	Corn	
			Total	320		

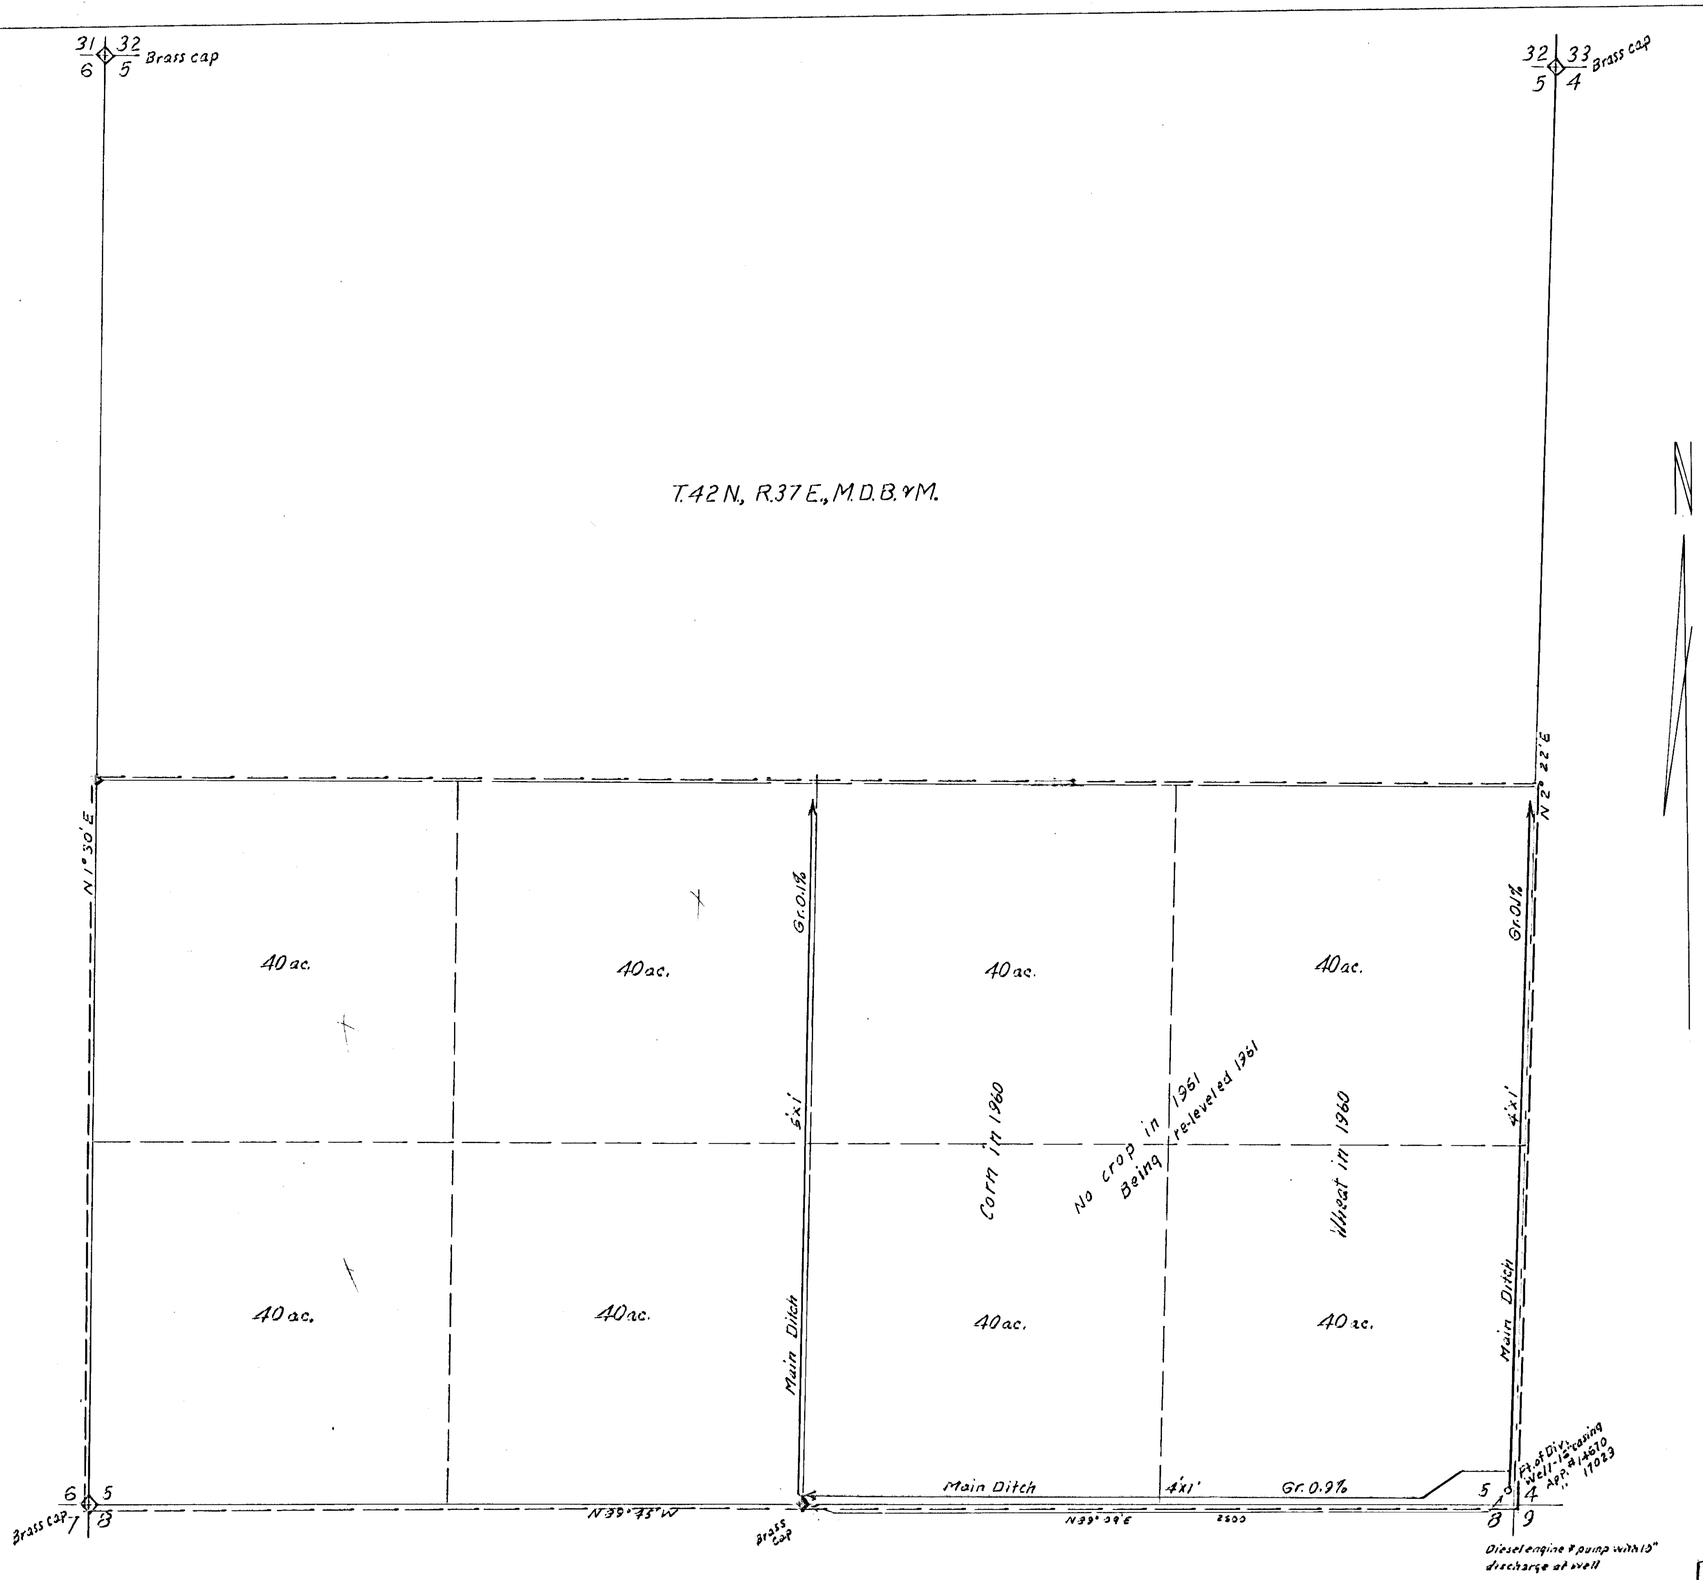

STATE OF NEVADA }
COUNTY OF HUMBOLDT } SS

I, W. A. Wentz, being first duly sworn, depose and say that this map, consisting of one sheet, has been correctly drawn to the designated scale from field notes of a survey made by me on the 29th day of July, 1961; that it truly and correctly represents the location and extent of the works used to divert water from underground, in Humboldt County, by Frank & Erma Metcalf for irrigation and domestic Use under applications No. 14670 & No. 17029.

That the point of diversion, the location, size and grades of the diverting channel, location and description of all measuring devices, the location and extent of the lands owned or controlled by the applicant upon which water applied for under application Nos. 14670 & 17029 is used, together with the area and kind of culture in each 40-acre subdivision, and the location and names of all other works which are crossed by or connected with said works are fully and correctly designated thereon.

W. A. Wentz
STATE WATER RIGHT SURVEYOR

Subscribed and sworn to before me this 18th day of August, 1961

Grace W. Bell
COUNTY CLERK

Scale 1 in. = 300 ft.

100 50 0 200 400 600 800 1000

FILED
Aug. 21, 1961
STATE ENGINEER'S OFFICE

MAP

To Accompany Proof of Beneficial Use Under Applications No. 14670 and No. 17029 for Irrigation and Domestic Use by Frank and Erma Metcalf from Underground

14670 CERTIFICATE No. 5371 ISSUED July 31, 1962

17029 CERTIFICATE No. 5372 ISSUED July 31, 1962

S

9-17-61

86061T 95113T 84897 84896 83635T 22178 under 14670 under 17029