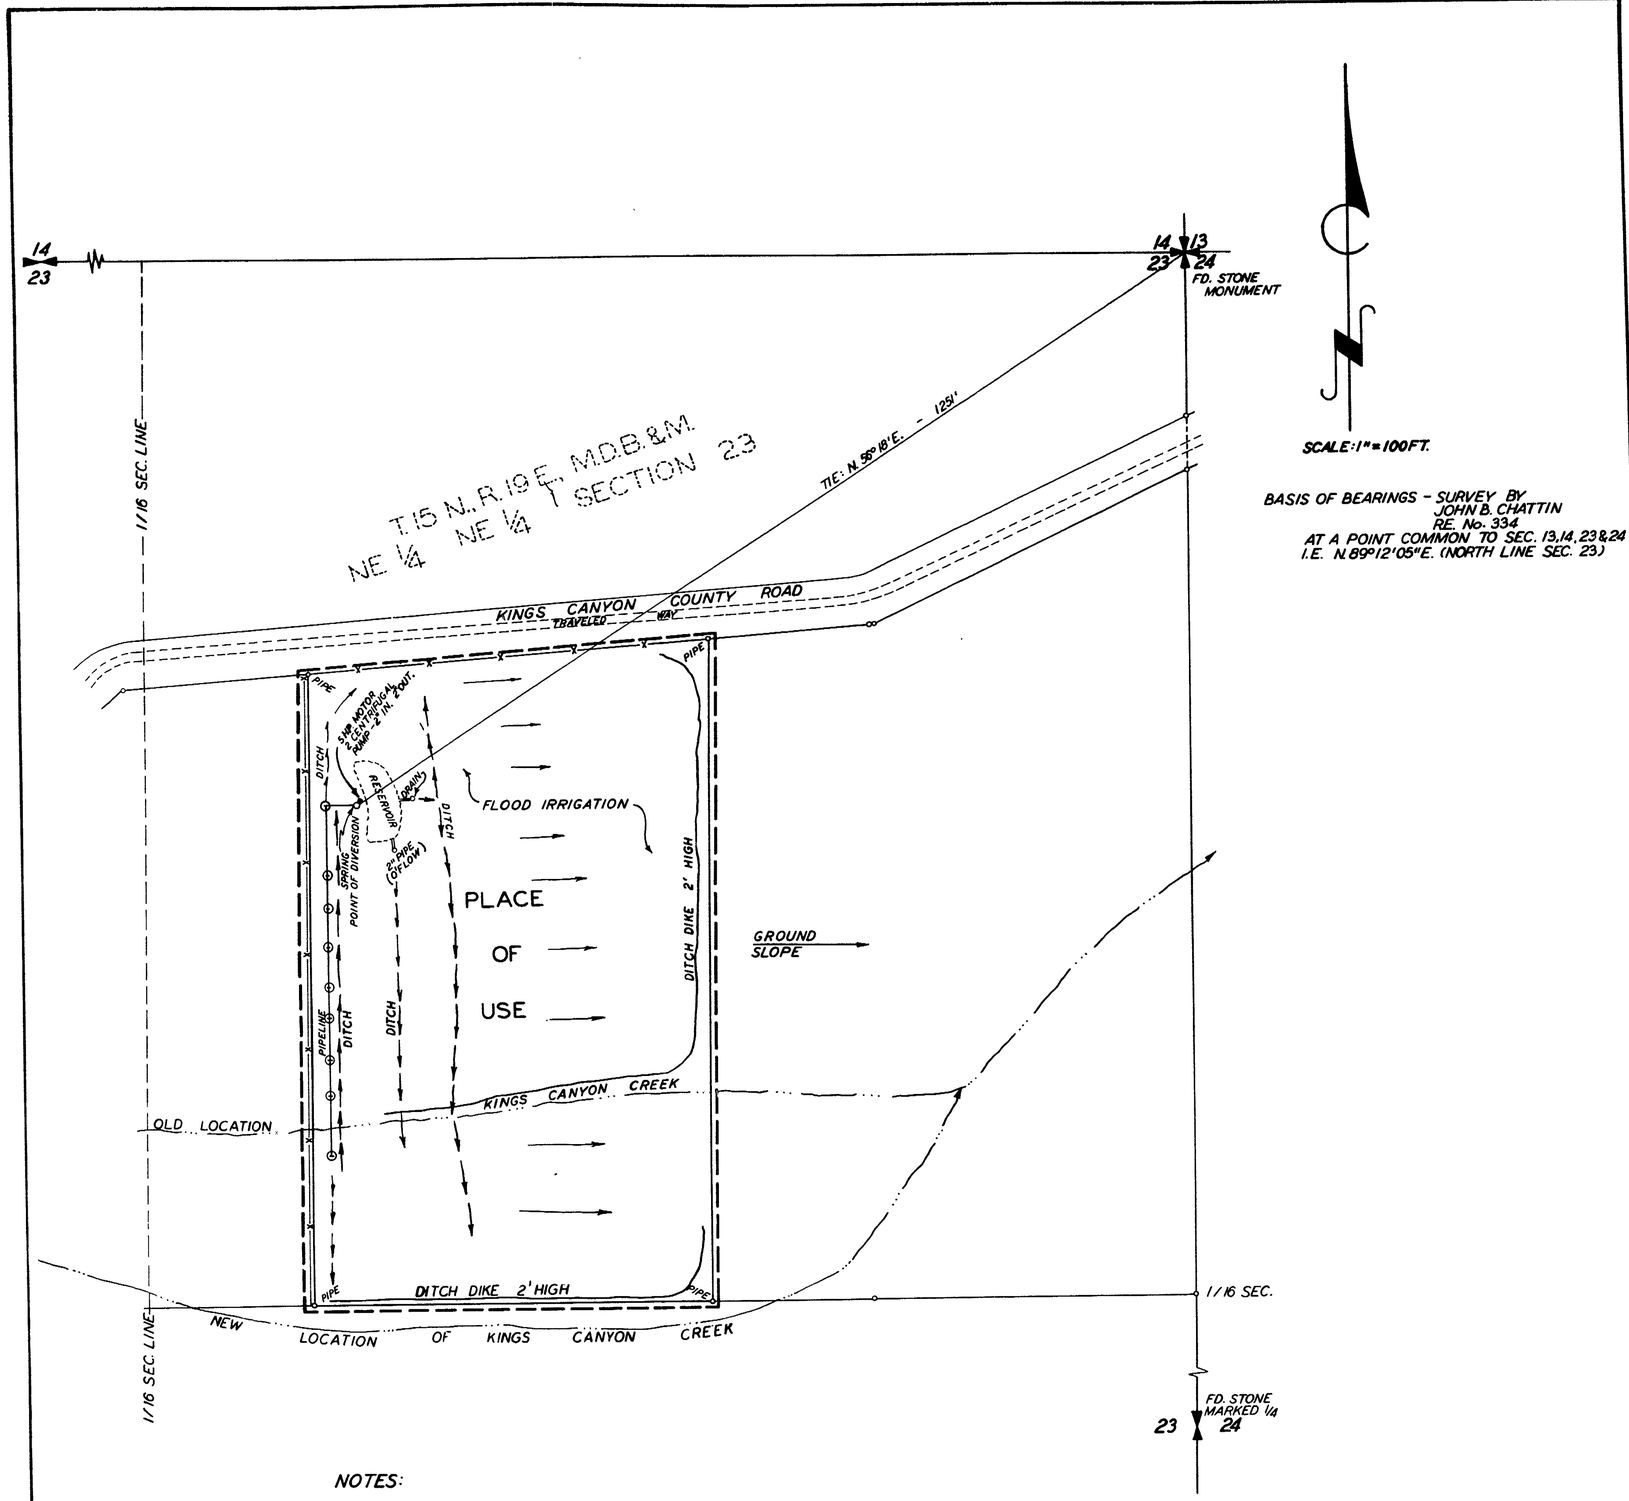

SCALE: 1" = 100 FT.

BASIS OF BEARINGS - SURVEY BY JOHN B. CHATTIN RE. No. 334 AT A POINT COMMON TO SEC. 13, 14, 23 & 24 I.E. N. 89°12'05" E. (NORTH LINE SEC. 23)

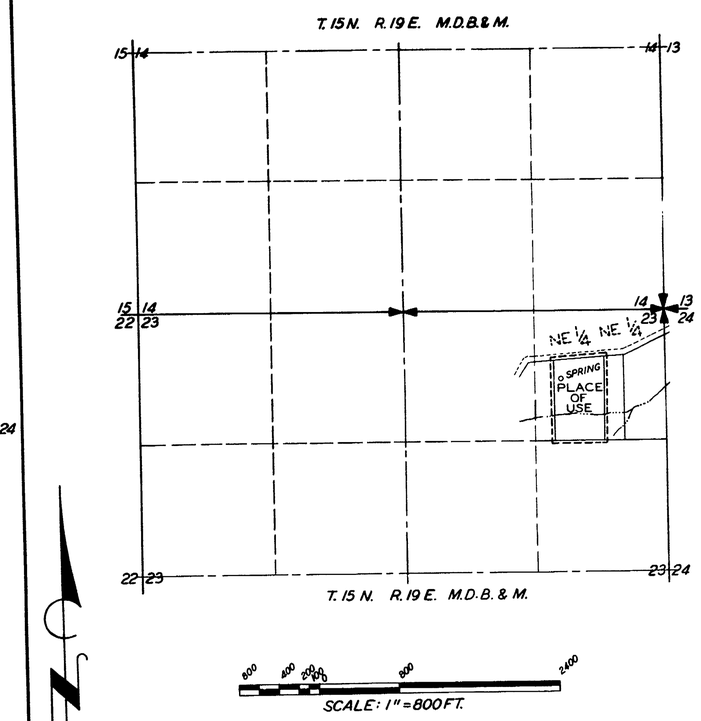

KEY MAP

STATE OF NEVADA
COUNTY OF WASHOE

I, EUGENE C. SPROUT, being first duly sworn, depose and say that this map, consisting of one (1) sheet has been correctly drawn to the designated scale from field notes of a survey made by me, or under my direction on September 23rd, 1963; that it truly and correctly represents the proposed location and extent of the works used to divert water from an underground source in Ormsby County by GALEN and RILLA CUSTER, for commercial and domestic purposes under Application No. 19525. That the point of diversion, the location, size of the diverting channel, location and description of all measuring devices, the location and extent of lands owned or controlled by the applicant upon which water applied for under Application No. 19525, is used, together with the area and kind of culture in each 40-acre subdivision, and the location and names of all other works or streams which are crossed by or connected with said works are fully and correctly designated thereon.

Eugene C. Sprout
EUGENE C. SPROUT
STATE WATER RIGHT SURVEYOR No. 257

Subscribed and sworn to before me this 30th day of DECEMBER, 1963.

Donald D. Byrd
NOTARY PUBLIC
IN AND FOR SAID COUNTY AND STATE

My commission expires JAN 8, 1966.

NOTES:

⊕ - INDICATES AN IRRIGATION STANDPIPE
AREA = 9.343 AC. ±
CULTURE = PASTURE HAY AND GRASSES

SCALE: 1" = 100 FT.

FILED
Jan. 13, 1964
STATE ENGINEER'S OFFICE

1964 JAN 13 AM 10 46

CERTIFICATE No. 5703 ISSUED April 1, 1964

MAP TO ACCOMPANY
PROOF OF BENEFICIAL USE
UNDER APPLICATION No. 17161
FOR COMMERCIAL & DOMESTIC PURPOSES
FROM AN UNDERGROUND SOURCE
BY GALEN & RILLA CUSTER
ORMSBY COUNTY NEVADA

SPROUT ENGINEERS INC.
1715 'B' STREET
SPARKS, NEVADA

OCTOBER 30, 1963
JOB No. 7464-A-63

17161