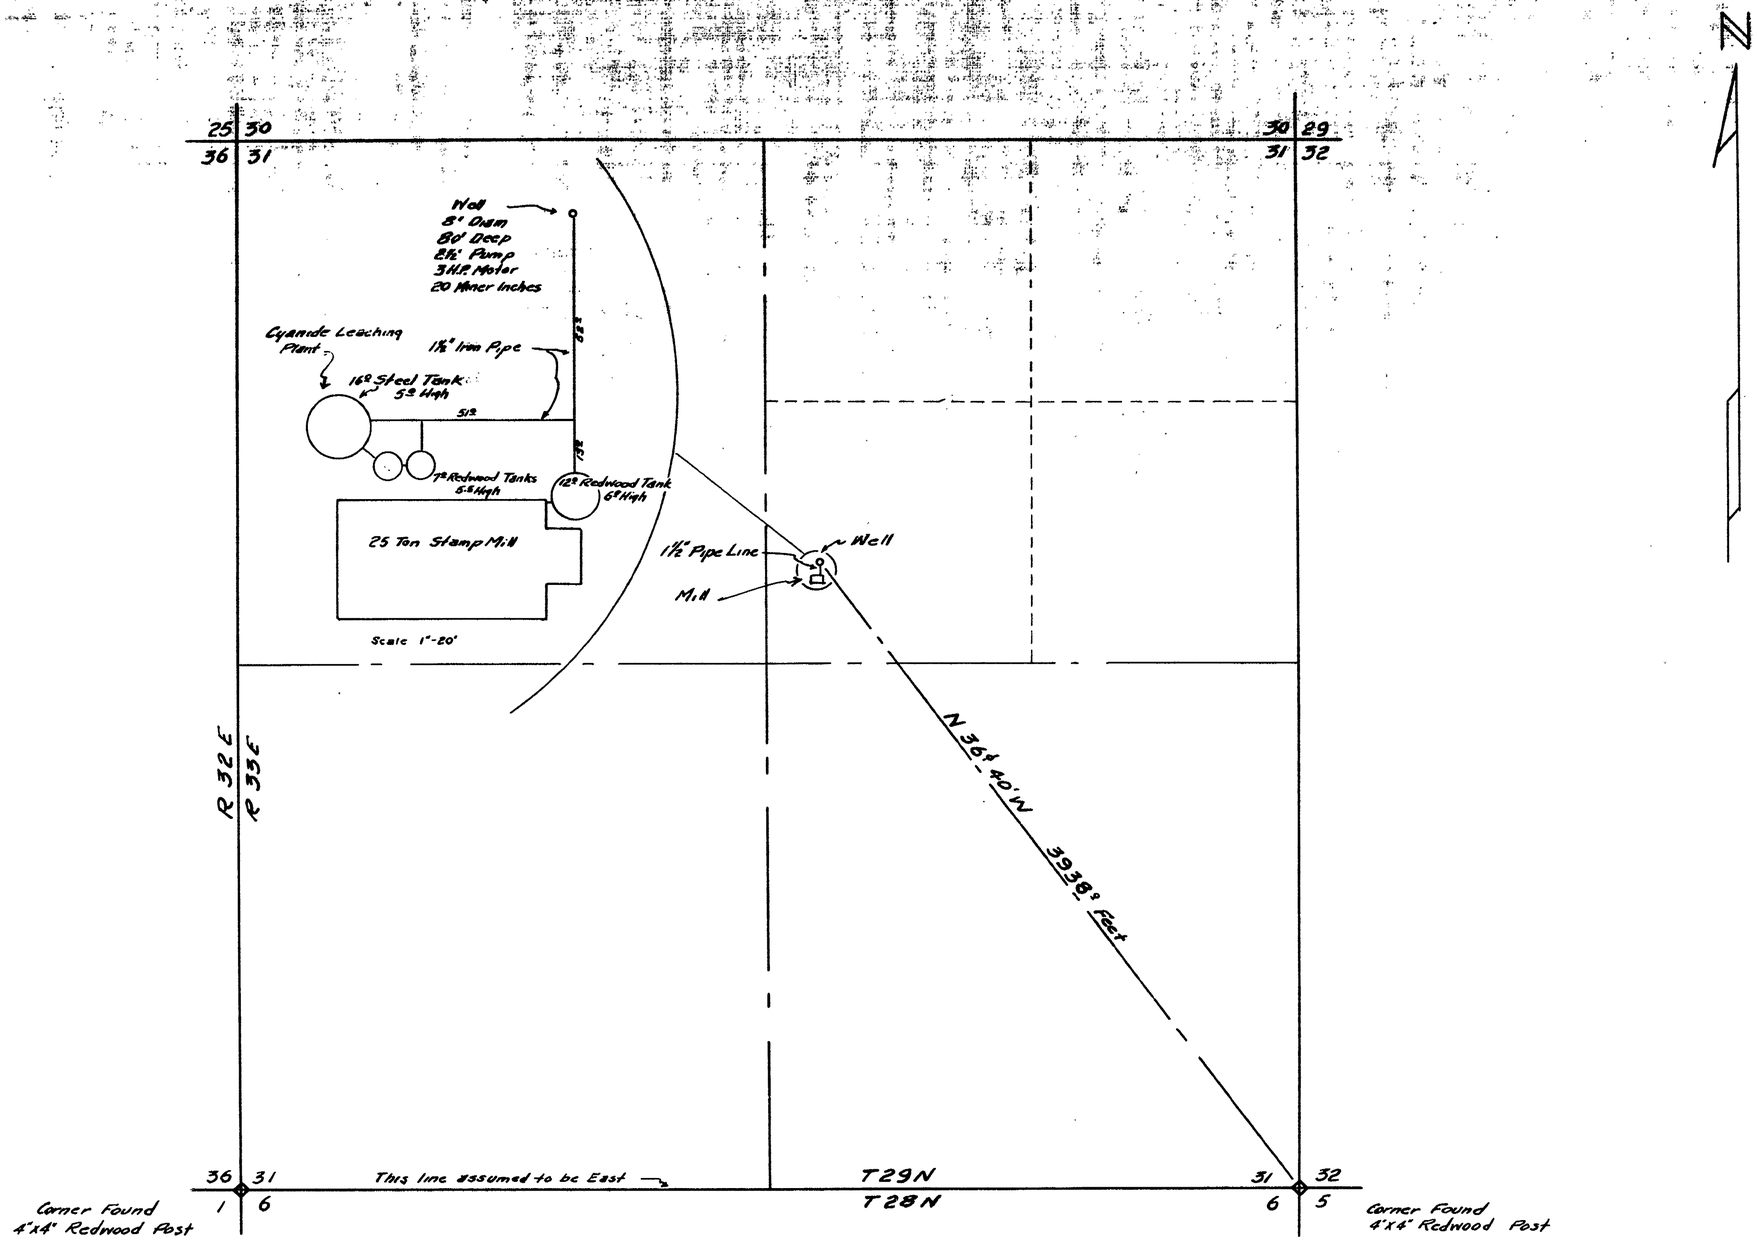

FILED
Nov. 14, 1961
STATE ENGINEER'S OFFICE

SCALE 1" - 400'

400 200 0 400 800 1200 1600

State of Nevada
County of Pershing } ss.

I, Robert S. Leighton, being first duly sworn, depose and say that this map, has been correctly drawn to the designated scale from field notes of a survey made under my supervision on the 10th day of November, 1961; that it truly and correctly represents the location and extent of the works used to divert water from an underground source, in Pershing County, by Clinn, Don and John Lamb, for Mining and Milling purposes. That the point of diversion, the location and size of the mill, the location and size of diverting conduit are fully and correctly designated hereon.

Robert S. Leighton
State Water Right Surveyor

Subscribed and sworn to before me this 14th day of November, 1961

Margaret E. Clark
Notary Public in and for Pershing County, Nevada
My Commission Expires Sept. 23, 1962

STATE ENGINEER
1961 NOV 16 AM 10 36

CERTIFICATE No. 5339 ISSUED June 3, 1962

MAP
TO ACCOMPANY PROOF OF
BENEFICIAL USE UNDER
APPLICATION No 17192
FOR MINING AND MILLING
BY CLINN, DON & JOHN LAMB
FROM AN UNDERGROUND SOURCE

17192