Section	Subdivision	Twp.	Rge.	Cultural Acreage	Description of Culture
17	NW¼SE¼	12 N	21 E	25.0	Grass Hay

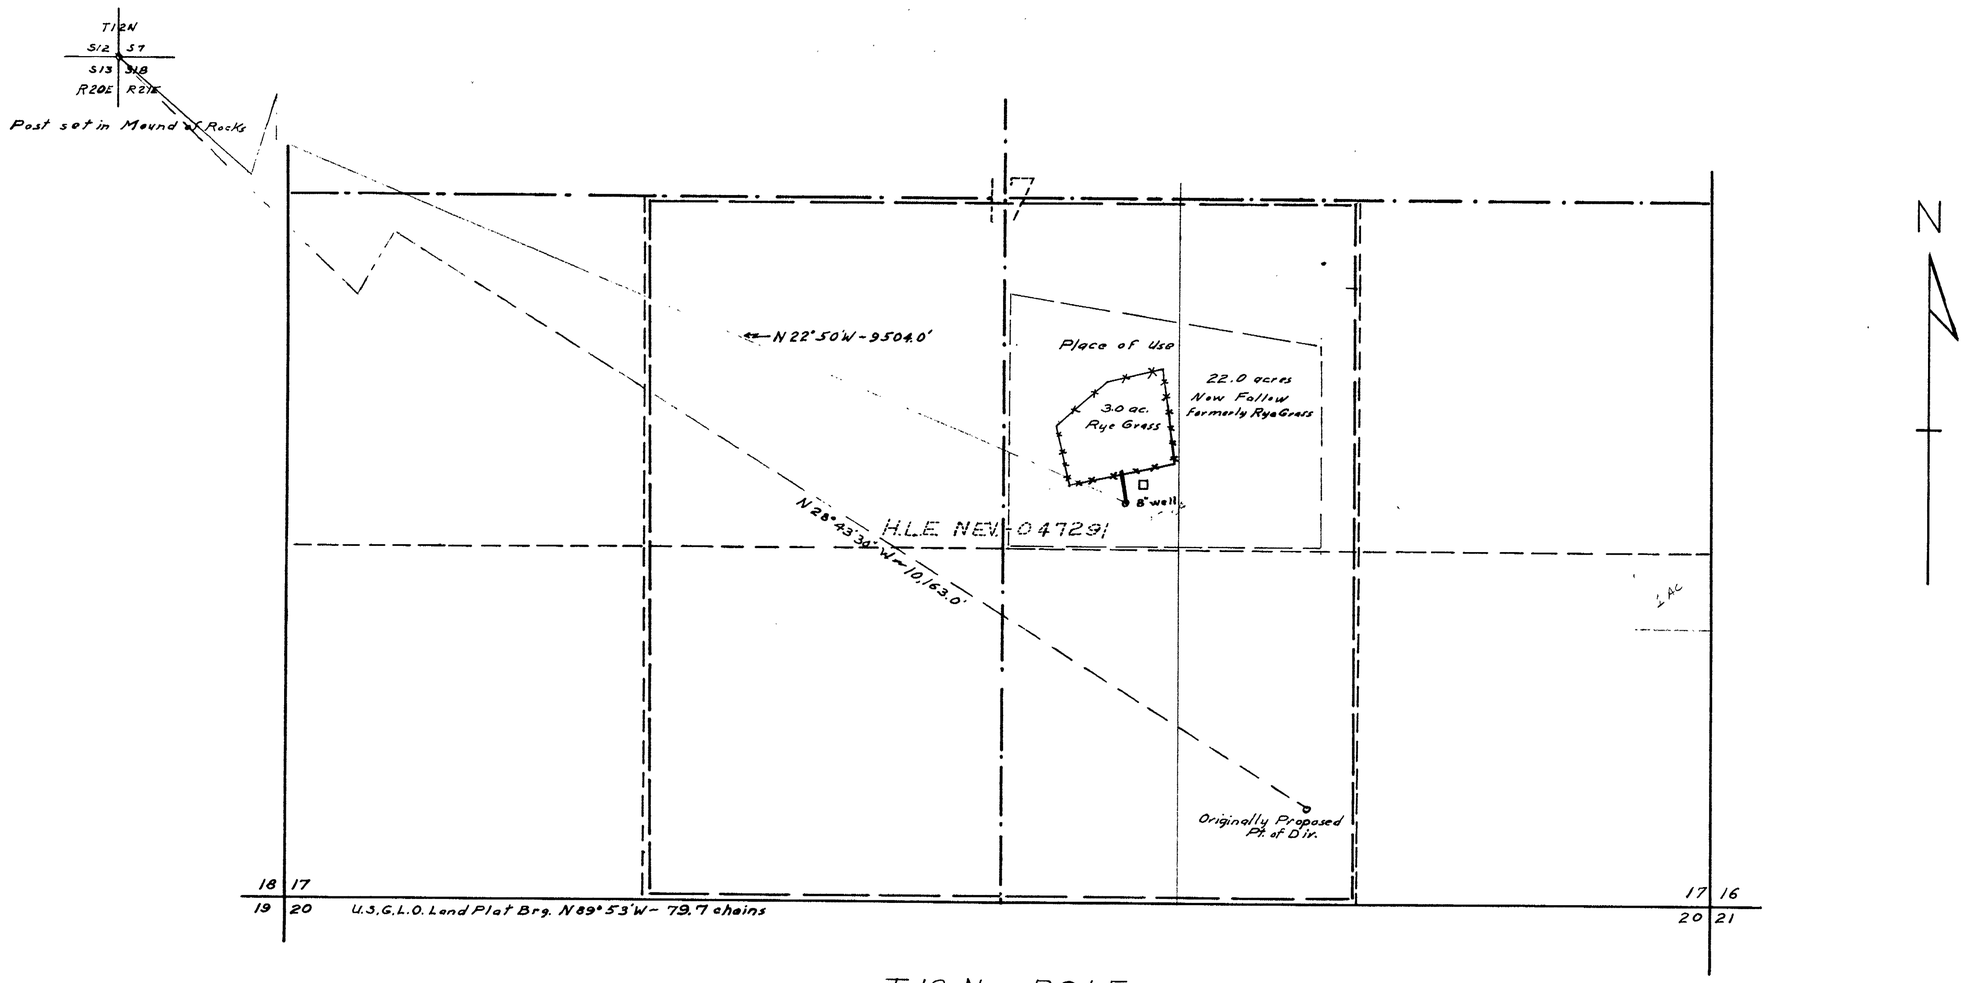

T. 12 N., R. 21 E.
M.D.B.&M.

STATE of NEVADA }
COUNTY of ORMSBY } SS

I, Victor H. Stafford, being first duly sworn, depose and say that this map, consisting of one sheet has been correctly drawn to the designated scale from field notes of a survey made by me between the 6th and 9th days of June, 1964; that it truly and correctly represents the point of diversion under Application 17214 from an underground source in Douglas County, by J. H. Inman, Jr., for Irrigation and Domestic Purposes. The location and extent of lands owned by the applicant upon which the waters are being placed to Beneficial Use together with the area and type of culture are shown in each 40-acre subdivision

Victor H. Stafford
State Water Right Surveyor
No. 318

Subscribed and sworn to before me this 16th day of June, 1964.

Joyce Maddaford
Notary Public in and for Ormsby County, Nevada.

Scale: 1" = 300'

200 100 0 300 900

FILED
June 16, 1964
STATE ENGINEER'S OFFICE

CERTIFICATE No. 5983 ISSUED Feb. 24, 1966

Map to Accompany
Proof of Beneficial Use
Under Application: 17214
for Irrigation & Domestic Use
by: J. H. Inman, Jr.
from an Underground Source

22224 17214