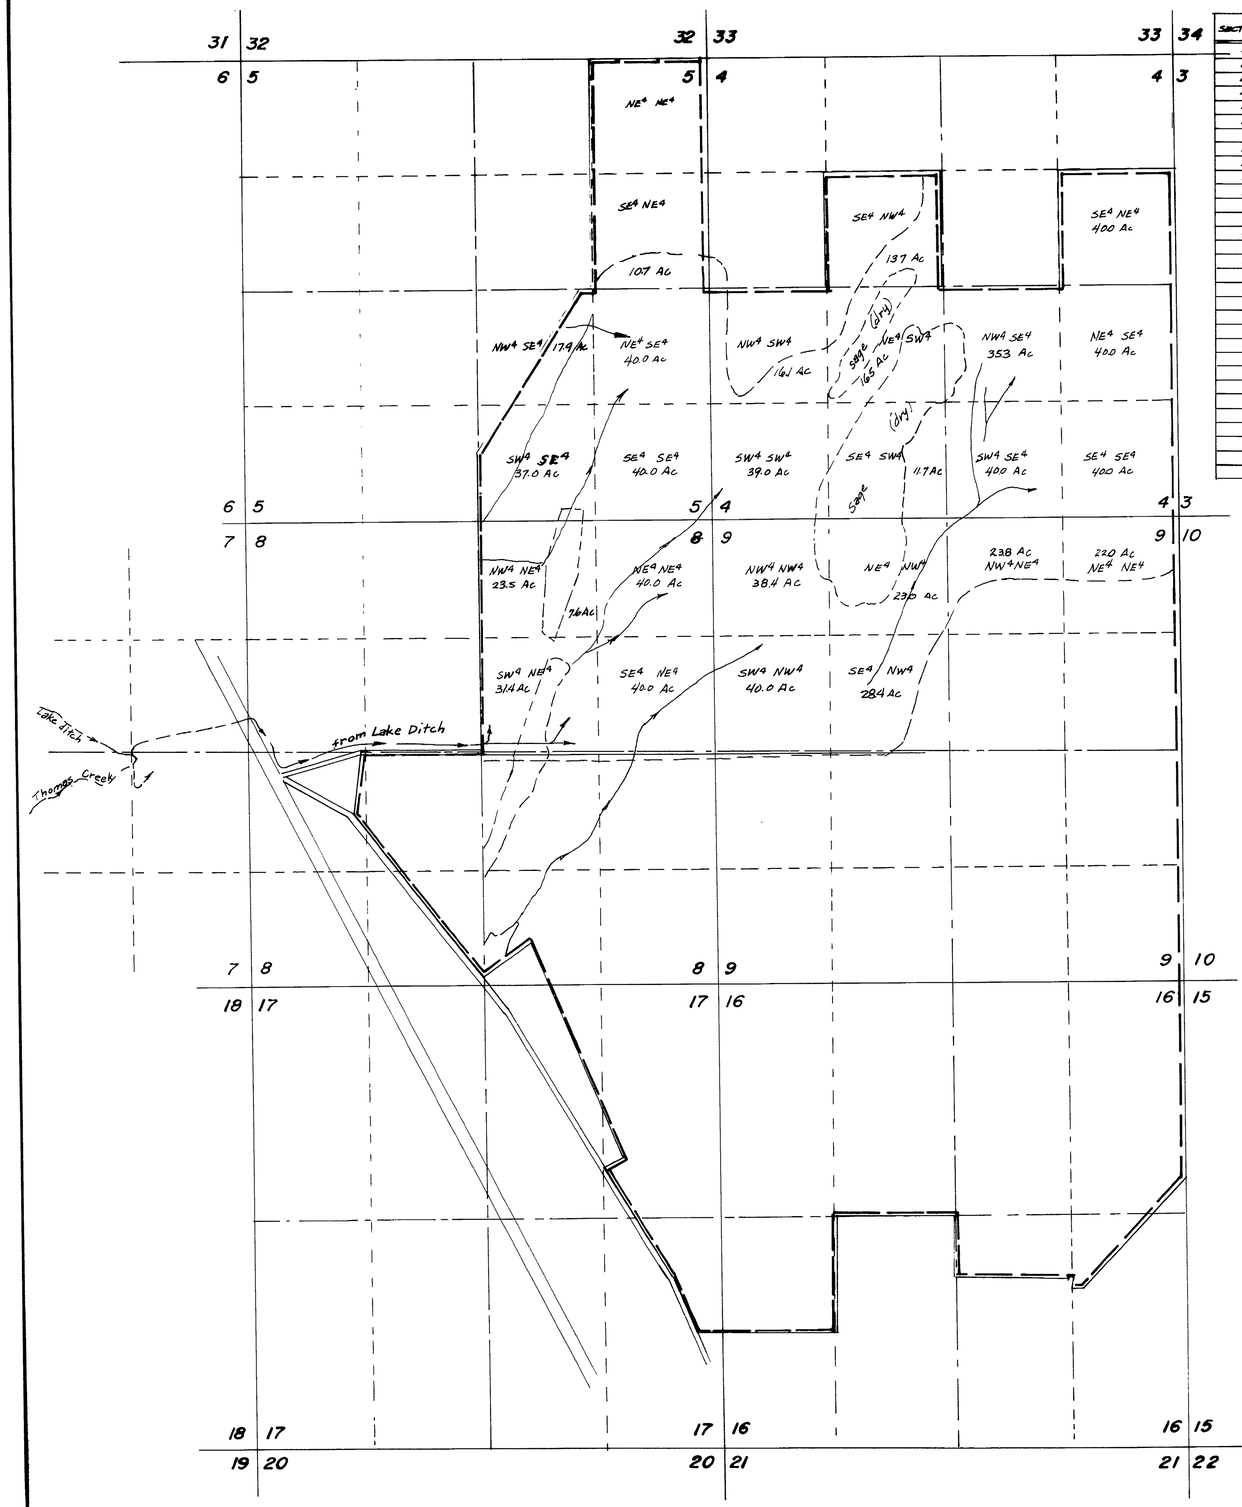

SECTION	SUBDIVISION	TOWNSHIP	RANGE	CULTURED ACREAGE	DESCRIPTION OF CULTURE
4	SE4 NW4	18 N	20 E	13.7	Meadow Hay
4	SE4 NE4	18 N	20 E	40.0	" "
4	NW4 SW4	18 N	20 E	16.1	" "
4	NE4 SW4	18 N	20 E	16.5	" "
4	NW4 SE4	18 N	20 E	35.3	" "
4	NE4 SE4	18 N	20 E	40.0	" "
4	SW4 SW4	18 N	20 E	39.0	" "
4	SE4 SW4	18 N	20 E	11.7	" "
4	SW4 SE4	18 N	20 E	40.0	" "
4	SE4 SE4	18 N	20 E	40.0	" "
5	SE4 NE4	18 N	20 E	10.7	" "
5	NW4 SE4	18 N	20 E	17.9	" "
5	NE4 SE4	18 N	20 E	40.0	" "
5	SW4 SW4	18 N	20 E	37.0	" "
5	SE4 SE4	18 N	20 E	40.0	" "
8	NW4 NE4	18 N	20 E	31.1	" "
8	NE4 NE4	18 N	20 E	40.0	" "
8	SW4 NE4	18 N	20 E	31.4	" "
8	SE4 NE4	18 N	20 E	40.0	" "
9	NW4 NW4	18 N	20 E	38.4	" "
9	NE4 NW4	18 N	20 E	23.0	" "
9	NW4 NE4	18 N	20 E	23.8	" "
9	NE4 NE4	18 N	20 E	22.0	" "
9	SW4 NW4	18 N	20 E	40.0	" "
9	SE4 NW4	18 N	20 E	28.4	" "
			TOTAL	756.0	

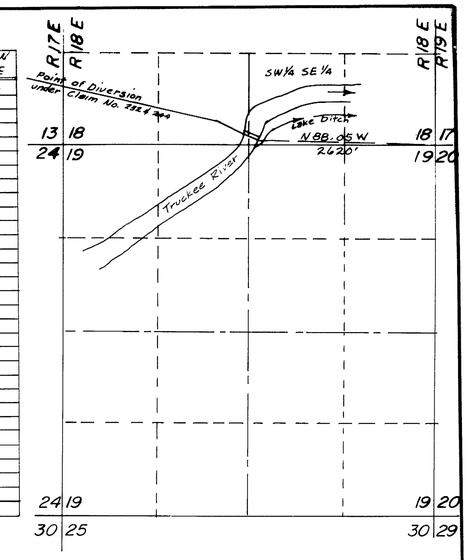

Basis of Bearings. Map of Record under Application No. 6534.

STATE OF NEVADA
COUNTY OF WASHOE S.S.

I, E.P. Osgood, being first duly sworn, depose and say that this map, consisting of one sheet, has been correctly drawn to the designated scale from field notes of a survey done by me on September 16, 1977; that it truly and correctly represents the proposed location and extent of the works used to divert water from the Truckee River, in Washoe County, by Wilbur D. May for irrigation under applications No. 17261 and 17262. That the point of diversion, the location, size of the diverting channel, location and description of all measuring devices, the location and extent of lands owned or controlled by the applicant upon which water applied for under application Nos 17216 and 17217 are used, together with the area and kind of culture in each 40-acre subdivision and the location and names of all other works or streams which are crossed by or connected with said works are fully and correctly designated thereon.

E.P. Osgood
E. P. Osgood, State Water Rights Sur. 294

Subscribed to and sworn to before me on this 18th day of January 1978.

Marian Hamrick
Notary Public
Notary Public in and for Washoe County, Nevada.
My commission expires: Mar. 8, 1981.

SCALE = 1" = 800'

0 800' 1600' 2400' 3200'

MAP TO ACCOMPANY
PROOF OF BENEFICIAL USE
UNDER APPLICATION NO.S 17216 AND 17217
FOR IRRIGATION BY

WILBUR D. MAY
FROM THE TRUCKEE RIVER

OSGOOD ENGINEERS, INC. RENO, NEVADA
JANUARY 1978 SHEET 1 OF 1