SECTION	SUB-DIV.	TOWNSHIP	RANGE	CULTIVATED ACREAGE	KIND OF CULTURE
1	NE¼NW¼	35N	37E	2.53	CORN & WHEAT
	" "	"	"	13.22	WHEAT
	" "	"	"	6.94	BARLEY & ALFA
	NW¼NW¼	"	"	1.76	"
	" "	"	"	16.30	WHEAT & GRASS
	NE¼NW¼	"	"	6.20	"
	SW¼NW¼	"	"	35.10	"
	SE¼NW¼	"	"	4.90	"

Total Area under Cultivation = 87.25

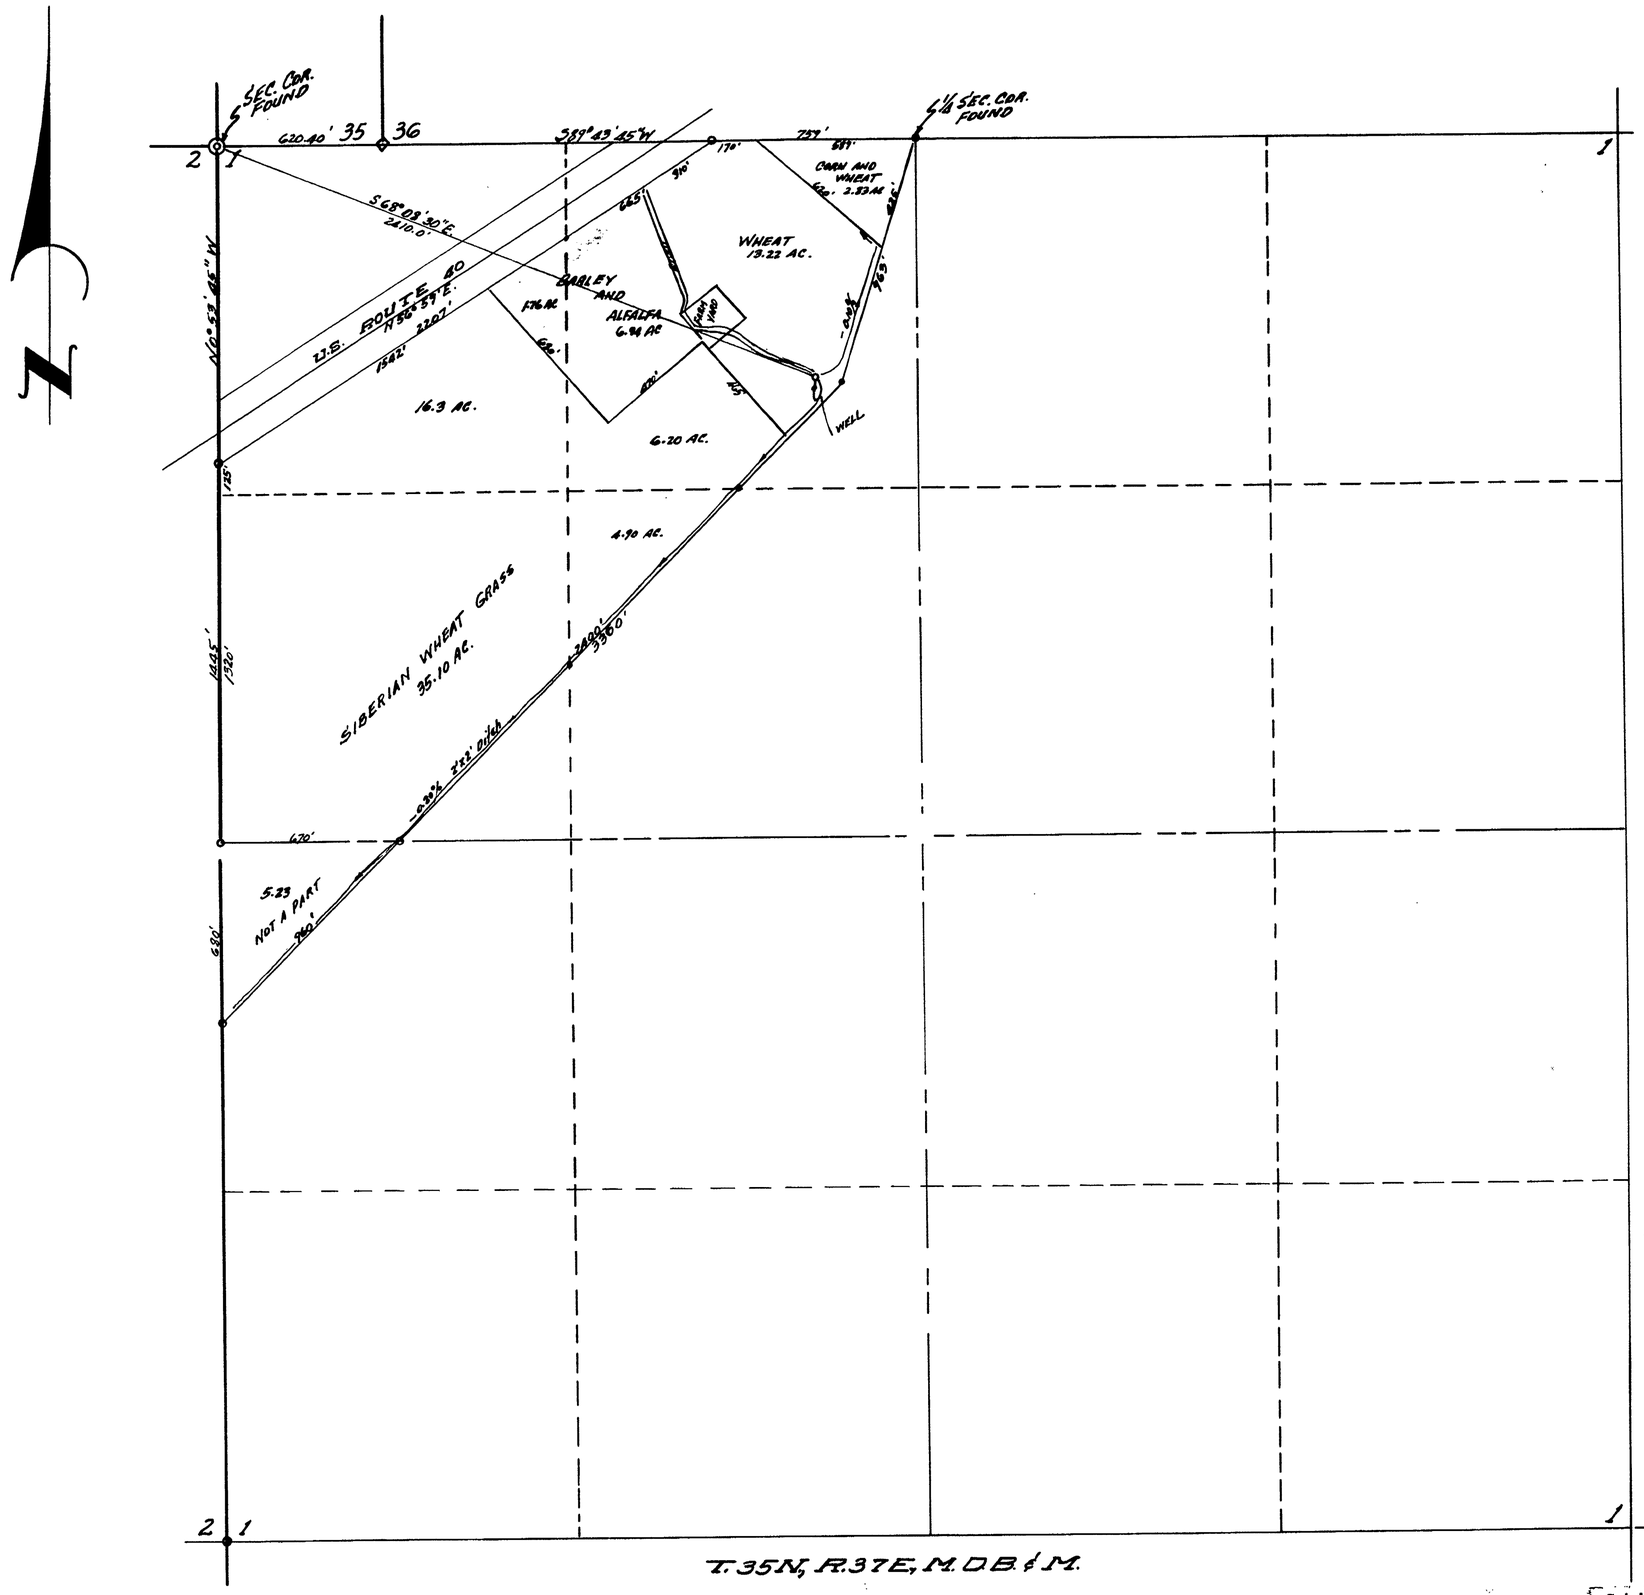

STATE OF NEVADA
COUNTY OF ORMSBY } ss

I, Richard M. Black, being first duly sworn, depose and say that this map, consisting of one sheet has been correctly drawn to the designated scale from field notes of a survey made by me between the 15th day of July and the 20th day of July, 1963, that it truly and correctly represents the location and extent of the works used to divert water from underground in Humboldt County, by Dr. Wallace Calder for irrigation purposes, Under Application No. 17236. That the point of diversion, the location, size and grades of the diverting channel, location and description of all measuring devices, the location and extent of lands owned by or controlled by the applicant upon which water applied for under Appl. No. 17236 is used, together with the area and kind of culture in each 40 acre sub-division, and the location and names of all other works or streams which are crossed by or connected with said works, are fully and correctly designated thereon.

Richard M. Black
STATE WATER RIGHT SURVEYOR

Subscribed and sworn to before me this ____ day of July, 1963

Notary public in and for ORMSBY COUNTY, NEVADA

SCALE ~ 1" = 300'

MAP TO ACCOMPANY
PROOF OF BENEFICIAL USE
UNDER APPLICATION NO. 17236
FOR
IRRIGATION
BY
DR. WALLACE CALDER
FROM UNDERGROUND

CERTIFICATE No. 5611 ISSUED Aug. 28, 1963

FILED
1963 JUL 18 PM 4 59
STATE ENGINEER'S OFFICE

17236