Section	Sub-Division	Township	Range	Cultivated Acreage	Description of Culture	Date of First Culture
31	S½NW¼SE¼	12 N.	62 E.	19.35	Alfalfa	
31	SW¼SE¼	12 N.	62 E.	40	Alfalfa	
			Total	59.35	Acres	

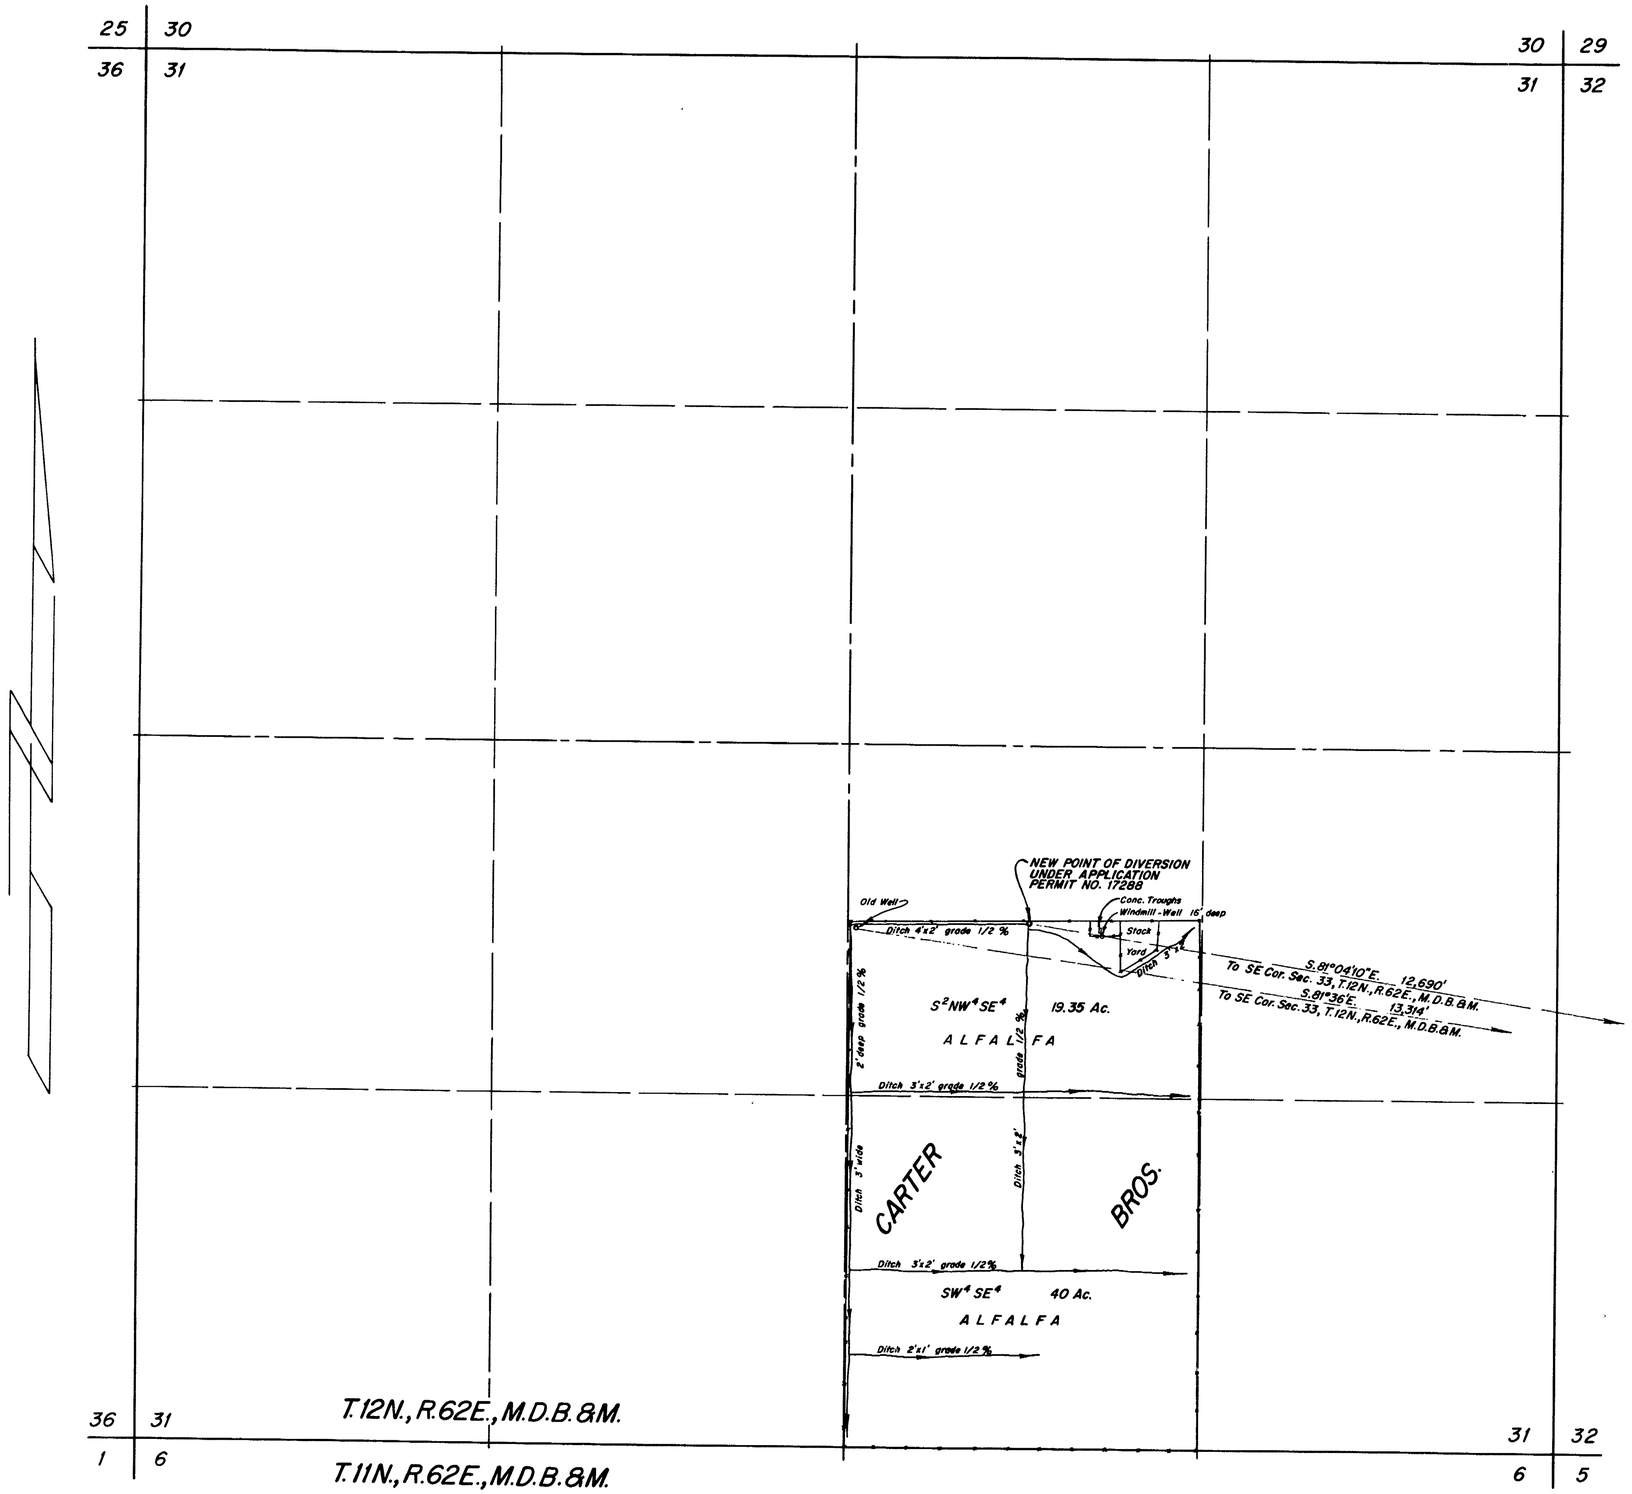

STATE OF NEVADA
County of White Pine } SS

I, Robert W. Millard, being first duly sworn, depose and say that this map, consisting of one sheet, has been correctly drawn to the designated scale from field notes of a survey made under my supervision and direction between the 6th day and 8th day of June, 1944; that it truly and correctly represents the location and extent of the works used to divert water from underground sources in White Pine County, by Carter Bros. for irrigation and stockwatering purposes under application No. 17288. That the point of diversion, the location, size and grades of the diverting channels, location and description of all measuring devices, the location and extent of the lands owned or controlled by the applicant upon which water applied for under application No. 17288 is used together with the area and kind of culture in each 40-acre subdivision, and the location and names of all other works and streams which are crossed by or connected with said works are fully and correctly designated thereon.

Robert W. Millard
State Water Right Surveyor

Subscribed and sworn to before me this day of May, 1962.

Kathryn E. Anderson
Notary Public in and for White Pine County, Nev.

My commission expires 12-16-63

0 300 600 900 1200
SCALE – 1 IN. = 300 FT.

FILED
May 17, 1962
STATE ENGINEER'S OFFICE

STATE ENGINEER
1962 MAY 17 AM 9 49

CERTIFICATE NO. 5407 ISSUED Nov. 15, 1962

MAP TO ACCOMPANY PROOF OF BENEFICIAL USE UNDER PERMIT NO. 17288

FOR IRRIGATION

BY CARTER BROS.

FROM UNDERGROUND SOURCES

SURVEYED BY F. W. MILLARD & SON ELY, NEVADA

17288