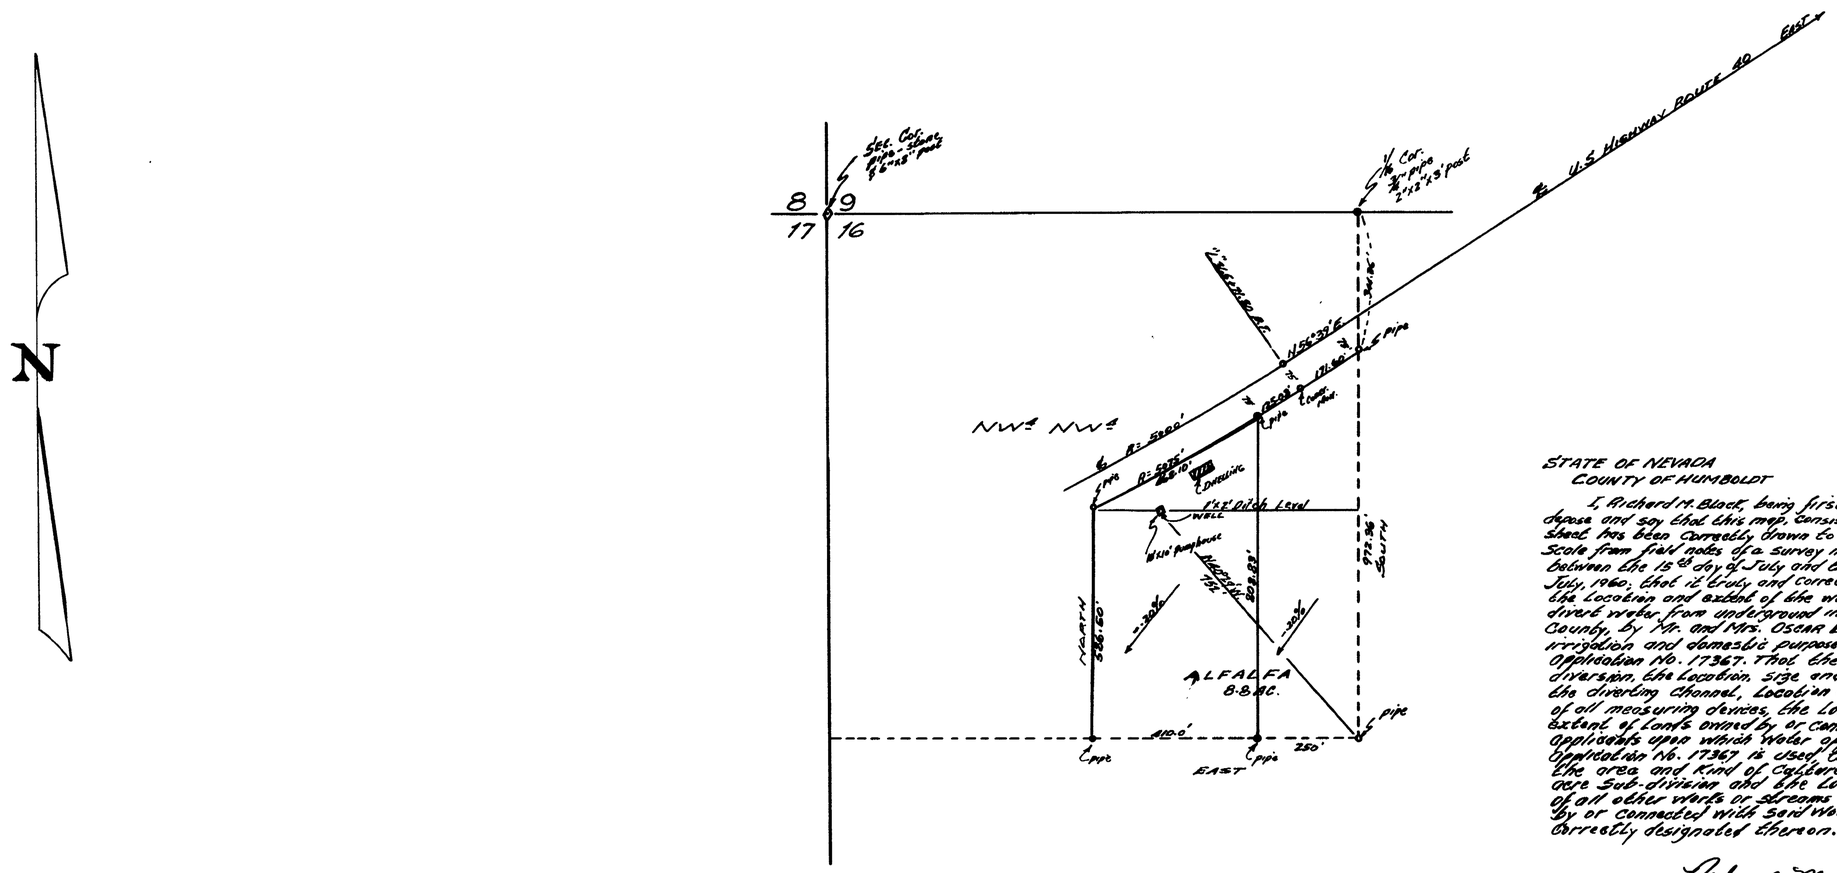

T. 35 N., R. 37E., M.D.B.&M.

STATE OF NEVADA
COUNTY OF HUMBOLDT } S.S.

I, Richard M. Black, being first duly sworn depose and say that this map, consisting of one sheet has been correctly drawn to the designated scale from field notes of a survey made by me between the 15th day of July and the 20th day of July, 1960; that it truly and correctly represents the location and extent of the works used to divert water from underground in Humboldt County, by Mr. and Mrs. OSCAR ENZ' for irrigation and domestic purposes. Under application No. 17367. That the point of diversion, the location, size and grades of the diverting channel, location and description of all measuring devices, the location and extent of lands owned by or controlled by the applicants upon which water applied for under application No. 17367 is used, together with the area and kind of cultivation in each 40-acre sub-division and the location and names of all other works or streams which are crossed by or connected with said works, are fully and correctly designated thereon.

Richard M. Black
STATE WATER RIGHT SURVEYOR

Subscribed and sworn to before me this 5th day of October 1960.

Ma Viola Sherwood
Notary Public in and for ORMSBY COUNTY, NEVADA
My Commission Expires July 1, 1961

SECTION	SUB-DIV.	TOWN-SHIP	RANGE	CULTIVATED AGRICULT.	KIND OF CULTIVATION
16	NW¼ NW¼	35N.	37E.	8.8	ALFALFA

Total Cultivated area = 8.8 Acres

FILED
October 5, 1960
STATE ENGINEER'S OFFICE

200 100 0 400 800
SCALE 1" = 200'

MAP TO ACCOMPANY
PROOF OF BENEFICIAL USE
UNDER APPLICATION NO. 17367
FOR
IRRIGATION & DOMESTIC
BY
OSCAR G. ENZ' & EMILY E. ENZ'
FROM
UNDERGROUND

CERTIFICATE No. 5154 ISSUED Aug. 4, 1961

1960 OCT 5 PM 3 14

17367