Section	Township	Range	Subdivision	Acreage	Culture	Date of 1st Culture
14	35N	37E	NE¼ SE¼	17.9	Alfalfa	
"	"	"	" "	12.3	Garden & Pasture	
"	"	"	NW¼ SE¼	40.0	Alfalfa	
Total Application 18514				70.2		
14	35 N	37 E	NE¼ SE¼	17.9	Alfalfa	
"	"	"	NW¼ SE¼	40.0	"	
"	"	"	NE¼ SW¼	24.0	"	
"	"	"	" "	15.2	Pasture	
"	"	"	NW¼ SW¼	27.8	"	
Total Application 17402				124.9		

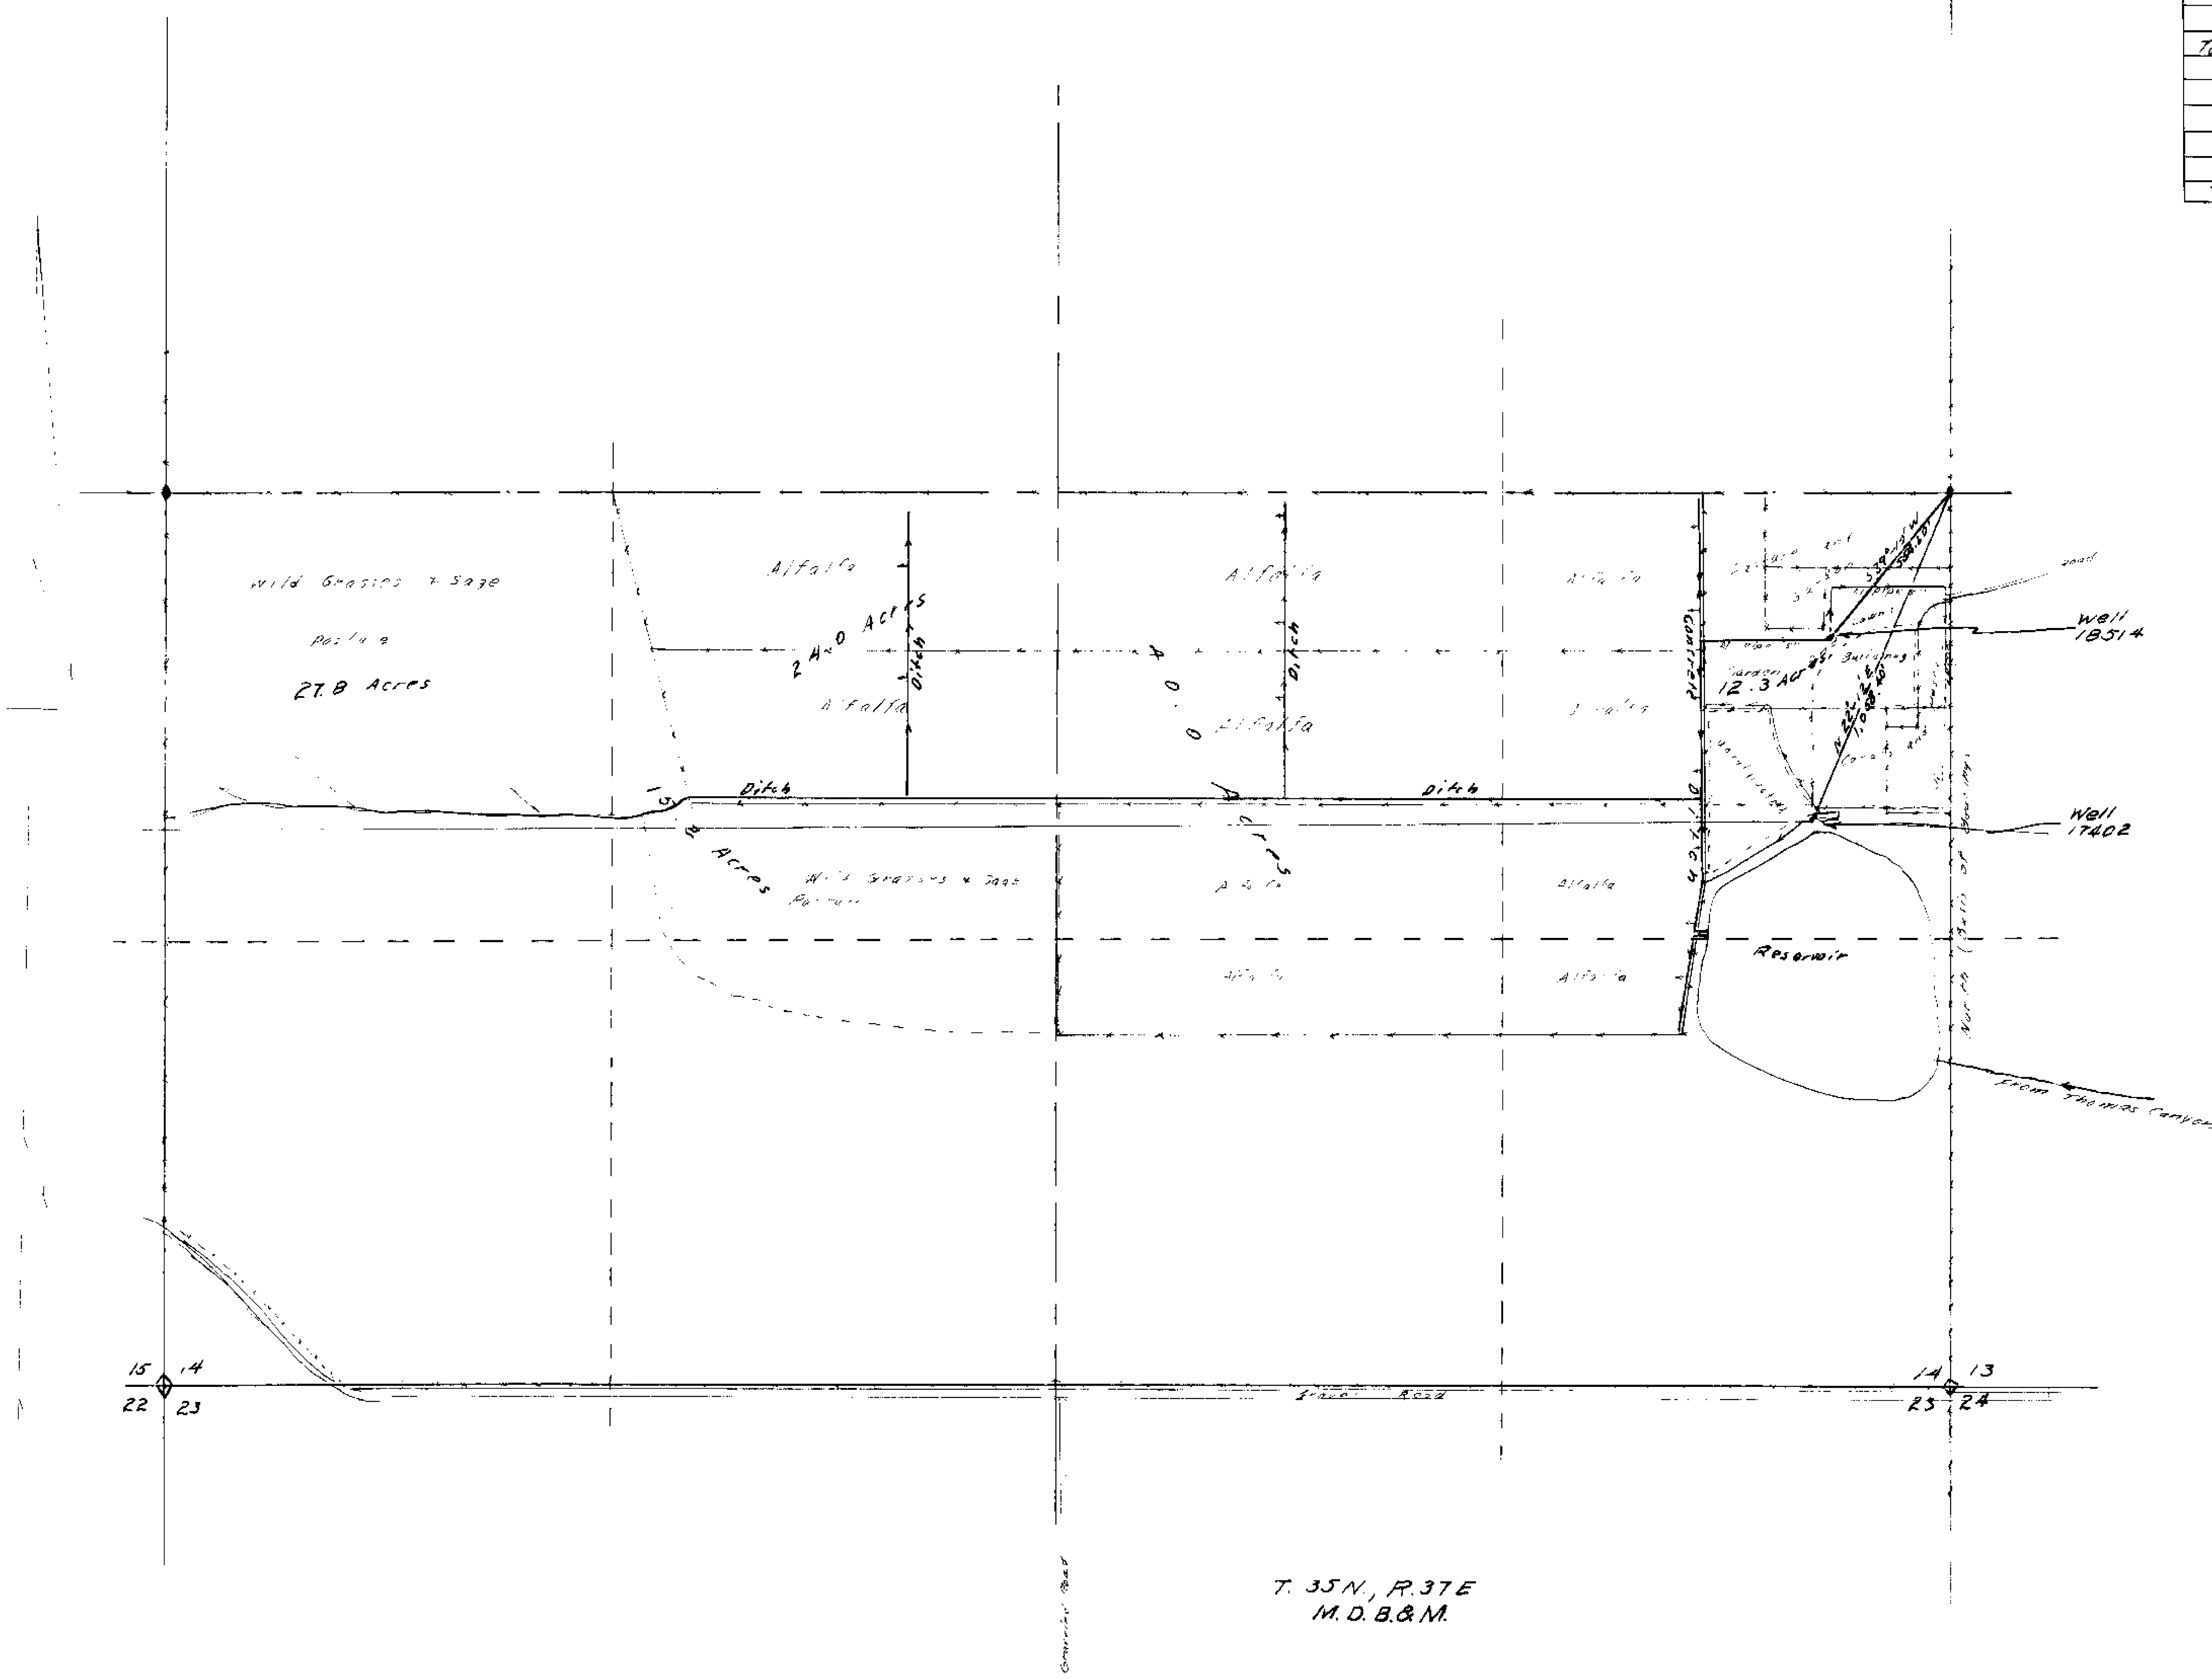

STATE of NEVADA
COUNTY of HUMBOLDT }

I, J. R. Caldwell, being first duly sworn, depose and say that this map, consisting of one sheet, has been correctly drawn to the designated scale from field notes of a survey made by me on the 20th day of August, 1964, that it truly and correctly represents the location and extent of the works used to divert water from underground sources in Humboldt County by Ether W. Westmoreland for irrigation and Domestic purposes. That all other works or streams which are crossed by or connected with said works, and the boundary, area and kind of culture of lands irrigated are correctly shown and designated hereon.

J R Caldwell
State Water Right Surveyor No 276

Subscribed and sworn to before me this day of August, 1964

William Macdonald
Notary Public in and for Humboldt County, Nevada
My Commission expires Dec. 17, 1967

Scale 1" = 300'

300 0 300 600 900 1200

17402 CERTIFICATE No. 5841 ISSUED Feb. 19, 1965

18514 CERTIFICATE No. 5842 ISSUED Feb. 19, 1965

FILED
Aug. 26, 1964
STATE ENGINEER

MAP

To Accompany Proof of Beneficial Use for Irrigation & Domestic Applications No 17402, 18514
by: Ether W. Westmoreland
from: Underground Sources