CULTURAL TABULATION OF LAND IRRIGATED FROM WELL #1 (17453)

SECTION	SUB-DIVISION	TOWN-SHIP	RANGE	CULTIVATED ACREAGE	DESCRIPTION OF CULTURE
3	Lot 1 (NE¼NE¼)	44 N.	37 E.	1.05	GARDEN & LAWNS
"	" " "	"	"	35.61	ALFALFA
"	Lot 2 (NW¼NE¼)	"	"	16.25	"
"	SW¼NE¼	"	"	14.62	"
"	SE¼NE¼	"	"	38.00	"
TOTAL				105.53	

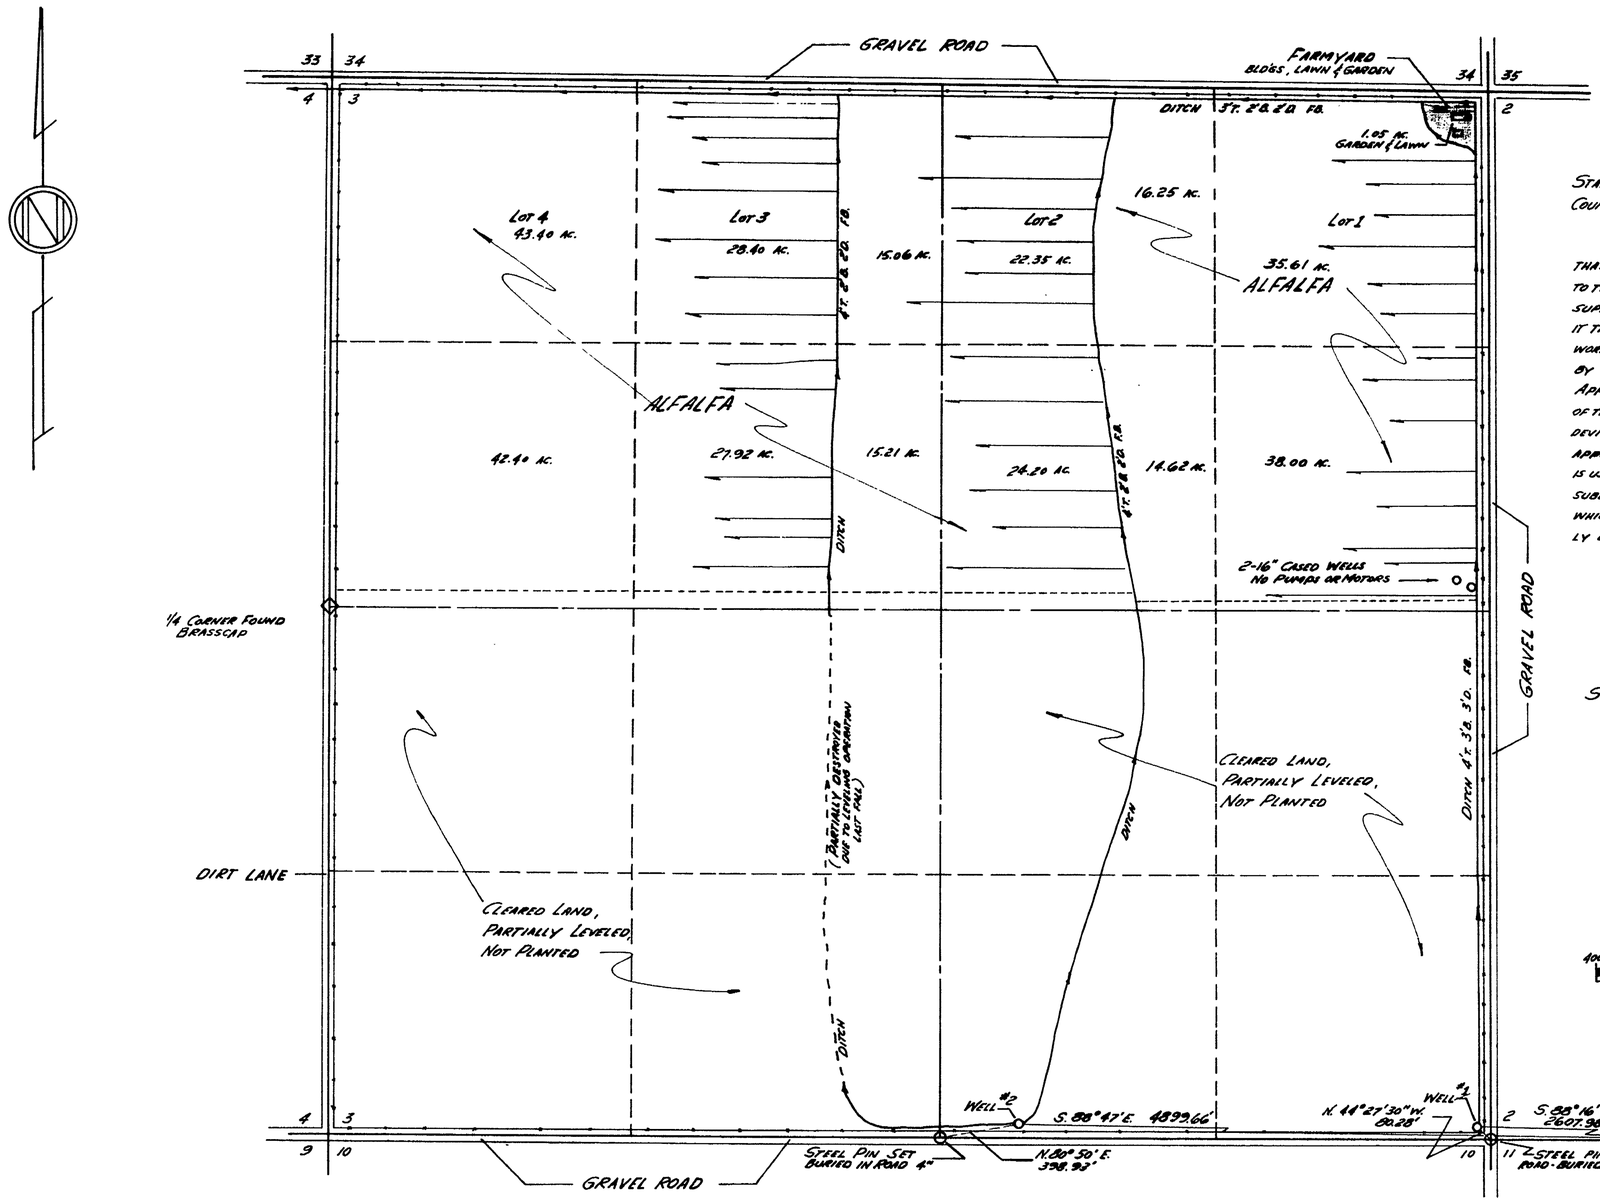

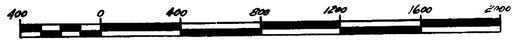

SCALE: 1" = 400'

STATE OF NEVADA
COUNTY OF ORMSBY } SS.

I, RICHARD M. BLACK, BEING FIRST DULY SWORN, DEPOSE AND SAY THAT THIS MAP, CONSISTING OF ONE SHEET, HAS BEEN CORRECTLY DRAWN TO THE DESIGNATED SCALE FROM FIELD NOTES OF A SURVEY MADE UNDER MY SUPERVISION AND DIRECTION, ON THE 6TH DAY OF FEBRUARY, 1963; THAT IT TRULY AND CORRECTLY REPRESENTS THE LOCATION AND EXTENT OF THE WORKS USED TO DIVERT WATER FROM UNDERGROUND IN HUMBOLDT COUNTY, BY HUGO G. AND ALICE F. HARMON FOR IRRIGATION PURPOSES UNDER APPLICATION NO. 17453. THAT THE POINT OF DIVERSION, THE LOCATION, SIZE OF THE DIVERTING CHANNELL, LOCATION AND DESCRIPTION OF ALL MEASURING DEVICES, THE LOCATION AND EXTENT OF LANDS OWNED OR CONTROLLED BY THE APPLICANT UPON WHICH WATER APPLIED FOR UNDER APPLICATION NO. 17453 IS USED, TOGETHER WITH THE AREA AND KIND OF CULTURE IN EACH 40-ACRE SUBDIVISION, AND THE LOCATION AND NAMES OF ALL OTHER WORKS OR STREAMS WHICH ARE CROSSED BY OR CONNECTED WITH SAID WORKS ARE FULLY AND CORRECTLY DESIGNATED THEREON.

Richard M. Black
STATE WATER RIGHT SURVEYOR

SUBSCRIBED AND SWORN TO BEFORE ME THIS 12th DAY OF FEBRUARY, 1963.

Mrs. Hilda Sherwood
NOTARY PUBLIC IN AND FOR ORMSBY COUNTY, NEVADA.

SEC. 3, T. 44 N., R. 37 E., M.D.B.&M.

FILED
Feb. 12, 1963
STATE ENGINEER'S OFFICE

1963 FEB 12 AM 9 56

CERTIFICATE No. 5540 ISSUED 4/10/63

MAP TO ACCOMPANY PROOF OF BENEFICIAL USE UNDER APPLICATION No. 17453 FOR IRRIGATION FROM UNDERGROUND BY HUGO G. & ALICE F. HARMON

CA. 2-8-63

17453