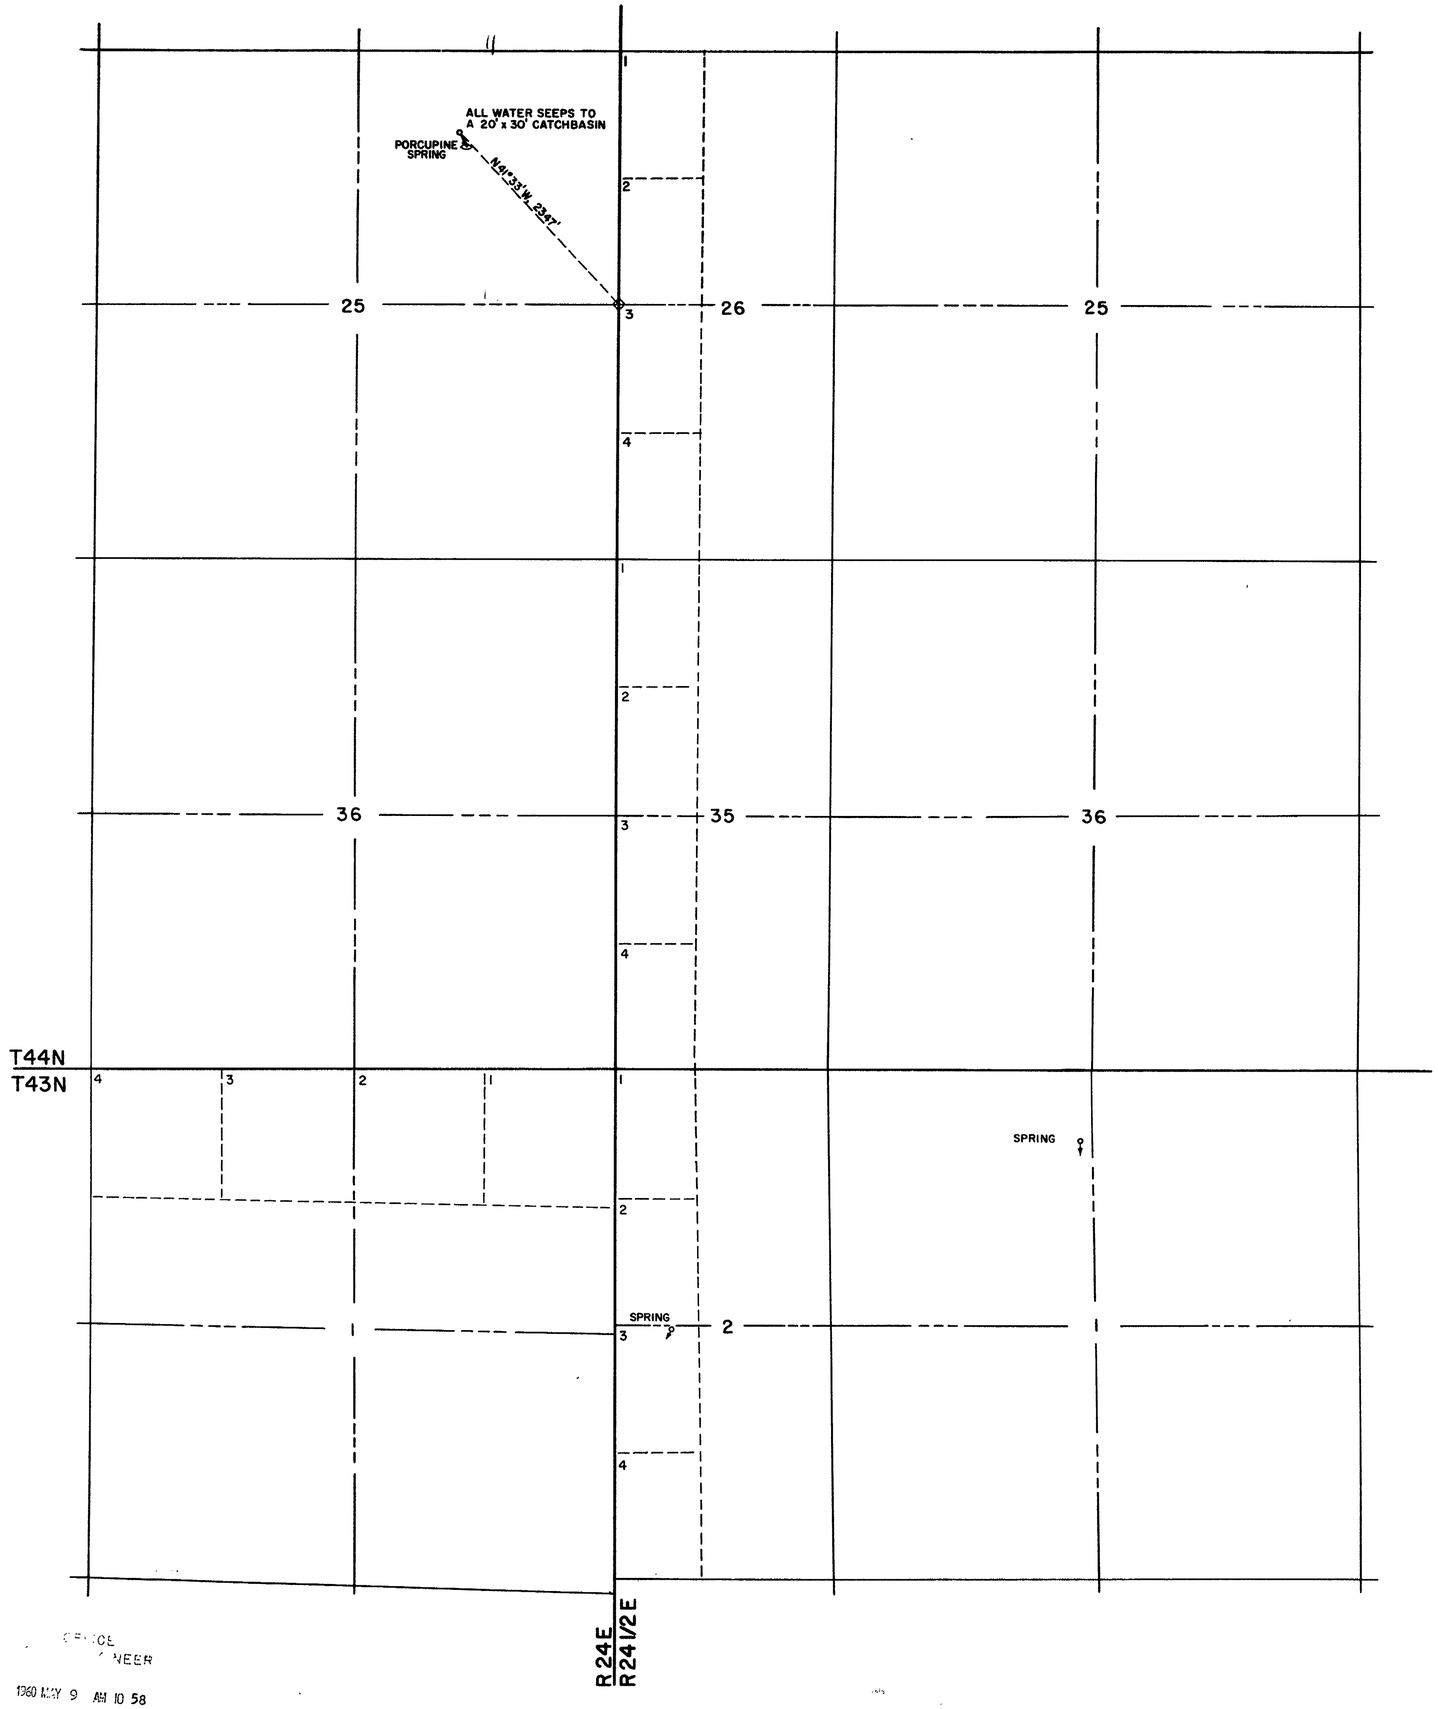

STATE OF OREGON
COUNTY OF MULTNOMAH

I, GEORGE L. DUCRET, BEING FIRST DULY SWORN, DEPOSE AND SAY THAT THIS MAP CONSISTING OF ONE SHEET, HAS BEEN CORRECTLY DRAWN TO THE DESIGNATED SCALE FROM FIELD NOTES OF SURVEYS MADE UNDER MY SUPERVISION AND DIRECTION IN AUGUST 1953, THAT IT TRULY AND CORRECTLY REPRESENTS THE LOCATION AND THE EXTENT OF THE WORKS USED TO DIVERT WATER FROM PORCUPINE SPRING IN HUMBOLT COUNTY BY THE FISH AND WILDLIFE SERVICE FOR WILDLIFE AND STOCK WATERING PURPOSES; THAT THE POINT OF DIVERSION, THE LOCATION AND SIZE OF DIVERTING CONDUIT, THE PLACE AND MANNER OF USE, AND THE LOCATION AND NAMES OF ALL OTHER WORKS OR STREAMS WHICH ARE CROSSED BY, OR CONNECTED WITH, THE SAID WORKS ARE FULLY AND CORRECTLY DESIGNATED THEREON.

George L. Ducret
NEVADA WATER-RIGHT SURVEYOR

SUBSCRIBED AND SWORN TO BEFORE ME THIS 11th DAY OF April 1960

E. J. Gallagher
NOTARY PUBLIC
MY COMMISSION EXPIRES March 12, 1962

0 400 800 1600 2400 3200 4000
SCALE IN FEET

MT. DIABLO MERIDIAN

FILED
May 9, 1960
STATE ENGINEER'S OFFICE

MAP TO ACCOMPANY
PROOF OF BENEFICIAL USE
UNDER APPLICATION NO. 17482 FOR
WILDLIFE WATERING PURPOSES
BY THE
U.S. DEPARTMENT OF THE INTERIOR
FISH AND WILDLIFE SERVICE
FROM
PORCUPINE SPRING

OFFICE
ENGINEER
1960 MAY 9 AM 10 58

CERTIFICATE No. 5052 ISSUED Nov. 23, 1960

17482