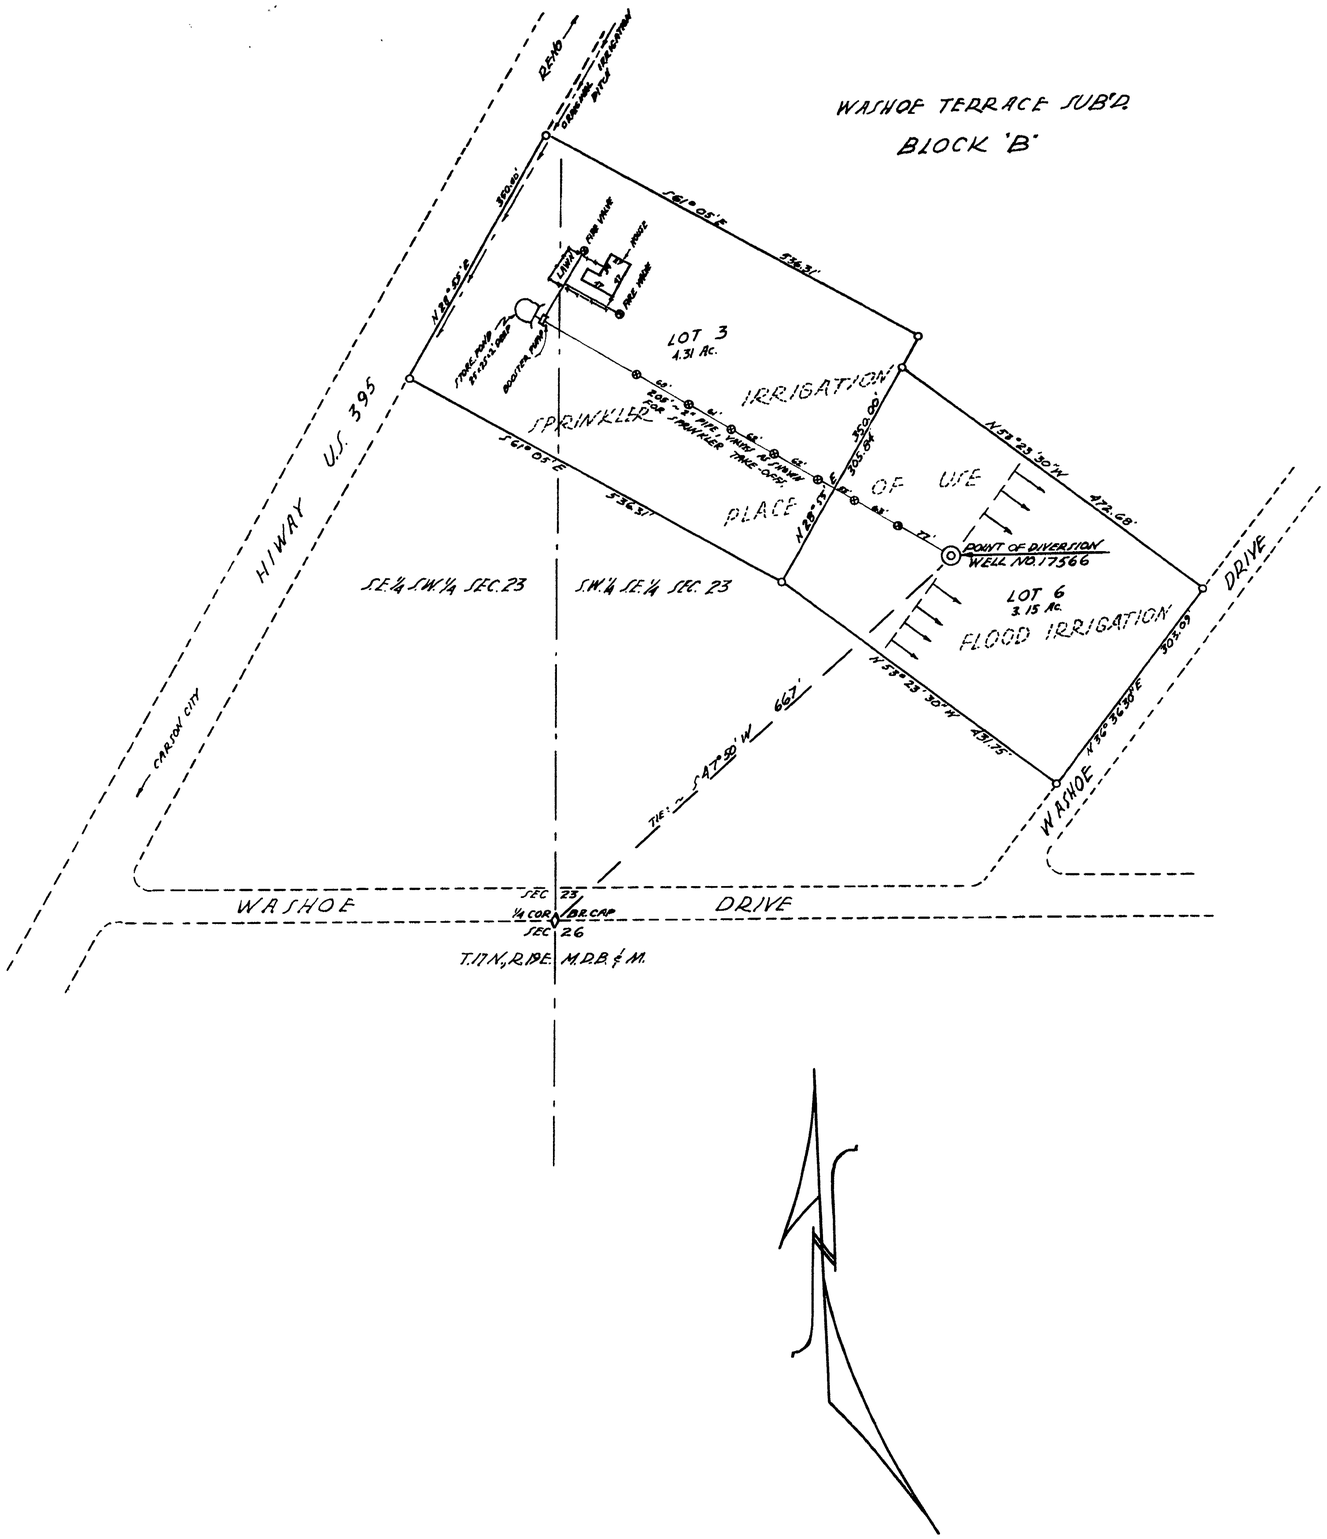

CULTURAL MAP TABULATION

SECTION	SUB-DIVISION	TOWN SHIP	RANGE	CULTIVATED ACREAGE	DESCRIPTION OF CULTURE	DATE OF FIRST CULTURE
23	S.E.¼ S.W.¼	T. 17 N.	R. 19 E.	1.0	PASTURE	
23	S.W. ¼ S.E.¼	T. 17 N.	R. 19 E.	6.46	PASTURE	

STATE of NEVADA
COUNTY of WASHOE S.S.

I, E.P. Osgood, Jr., being first duly sworn, depose and say that this map, consisting of 1 sheet has been correctly drawn to the designated scale from field notes of a survey made by me (or under my supervision and direction), on the 27th day of July, 1962; that it truly and correctly represents the proposed location and extent of the works used to divert water from a well that is located in Washoe County, Nevada, by Robert A. Neighbors for irrigation and domestic use under Application No. 17566.

That the point of diversion, the location and size of the diverting channel, location and description of all measuring devices, the location and extent of lands owned or controlled by the applicant upon which water applied for under Application No. 17566 are used, together with the area and kind of culture in each 40 acre subdivision, and the location and names of all other works or streams which are crossed by or connected with said works are fully and correctly designated thereon.

E. P. Osgood Jr.
State Water Right Surveyor No. 294

Subscribed and sworn to before me this 1st day of August, 1962
Sylvia L. McCartney
Notary Public in and for Washoe County, Nev.

FILED
Aug. 2, 1962
STATE ENGINEER'S OFFICE

SCALE
1" INCH = 100 FEET
100 50 0 100 200 300 400

PERMIT No. 17566

MAP
TO ACCOMPANY PROOF BENEFICIAL USE
FOR IRRIGATION AND DOMESTIC USE
BY
ROBERT A. NEIGHBORS
LOTS 3 & 6, BLOCK B
WASHOE TERRACE SUBDIVISION
FROM UNDERGROUND SOURCES

WASHOE COUNTY, NEVADA
JULY 1962
E.P. OSGOOD JR. ST. WAT. RT. SUR.

CERTIFICATE No. 5425 ISSUED Jan. 23, 1963

17566