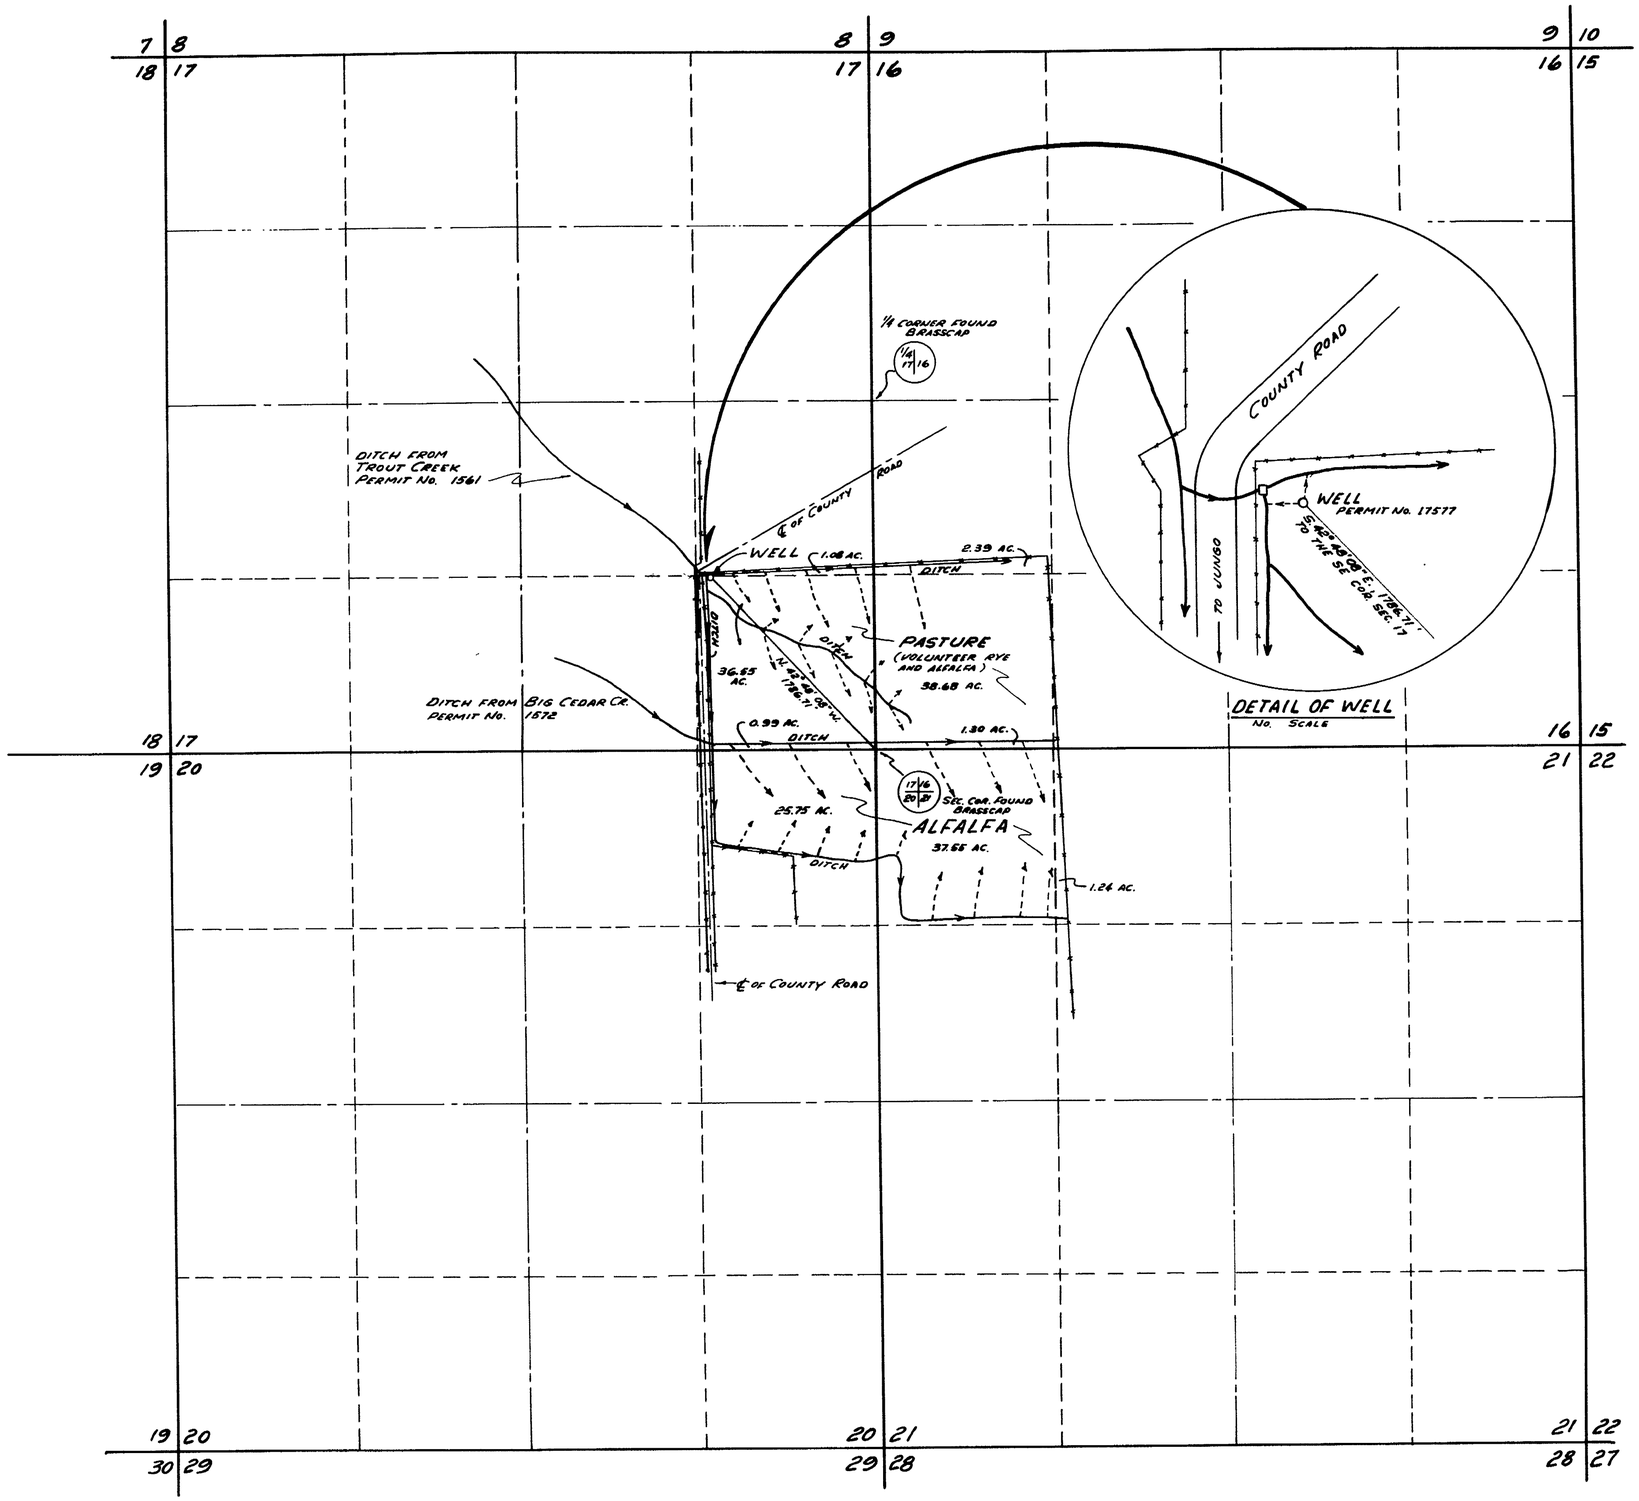

SEC.	SUBDIVISION	TOWNSHIP	RANGE	ACREAGE	CULTURE
17	NE¼ SE¼	38N.	32E.	1.08	PASTURE
"	SE¼ SE¼			36.53	"
"	" "			0.99	ALFALFA
16	NW¼ SW¼			2.39	PASTURE
"	SW¼ SW¼			38.68	"
"	" "			1.30	ALFALFA
20	NE¼ NE¼			25.75	"
21	NW¼ NW¼			37.55	"
"	NE¼ NW¼			1.24	"

STATE OF NEVADA }
COUNTY OF ORMSBY } SS.

I, RICHARD M. BLACK, BEING FIRST DULY SWORN, DEPOSE AND SAY THAT THIS MAP, CONSISTING OF ONE SHEET, HAS BEEN CORRECTLY DRAWN TO THE DESIGNATED SCALE FROM FIELD NOTES OF A SURVEY MADE UNDER MY SUPERVISION AND DIRECTION ON THE 16TH AND 31ST DAYS OF MAY, 1964; THAT IT TRULY AND CORRECTLY REPRESENTS THE LOCATION AND EXTENT OF THE WORKS USED TO DIVERT WATER FROM UNDERGROUND IN HUMBOLDT COUNTY BY BILL DELONG FOR IRRIGATION AND DOMESTIC PURPOSES UNDER APPLICATION No. 17577. THAT THE POINT OF DIVERSION, THE LOCATION AND SIZE OF THE DIVERTING CHANNEL, LOCATION AND DESCRIPTION OF ALL MEASURING DEVICES, THE LOCATION AND EXTENT OF LANDS OWNED OR CONTROLLED BY THE APPLICANT UPON WHICH WATER APPLIED FOR UNDER APPLICATION No. 17577 IS USED, TOGETHER WITH THE AREA AND KIND OF CULTURE IN EACH 40-ACRE SUBDIVISION, AND THE LOCATION AND NAMES OF ALL OTHER WORKS OR STREAMS WHICH ARE CROSSED BY OR CONNECTED WITH SAID WORKS ARE FULLY AND CORRECTLY DESIGNATED THEREON.

Richard M. Black
STATE WATER RIGHT SURVEYOR

SUBSCRIBED AND SWORN TO BEFORE ME THIS 30th DAY OF JUNE, 1964.

Mrs Hilda Firewood
NOTARY PUBLIC IN AND FOR ORMSBY COUNTY, NEVADA

600 0 600 1200 1800 2400 3000

SCALE: 1" = 600'

T. 38 N., R. 32 E., M.D.B. & M.

FILED
June 10, 1964
STATE ENGINEER'S OFFICE

CERTIFICATE No. 5771 ISSUED Oct. 6, 1964

MAP TO ACCOMPANY PROOF OF BENEFICIAL USE UNDER APPLICATION No. 17577 FOR IRRIGATION & DOMESTIC BY BILL DELONG FROM UNDERGROUND

CA 6-18-64

17577