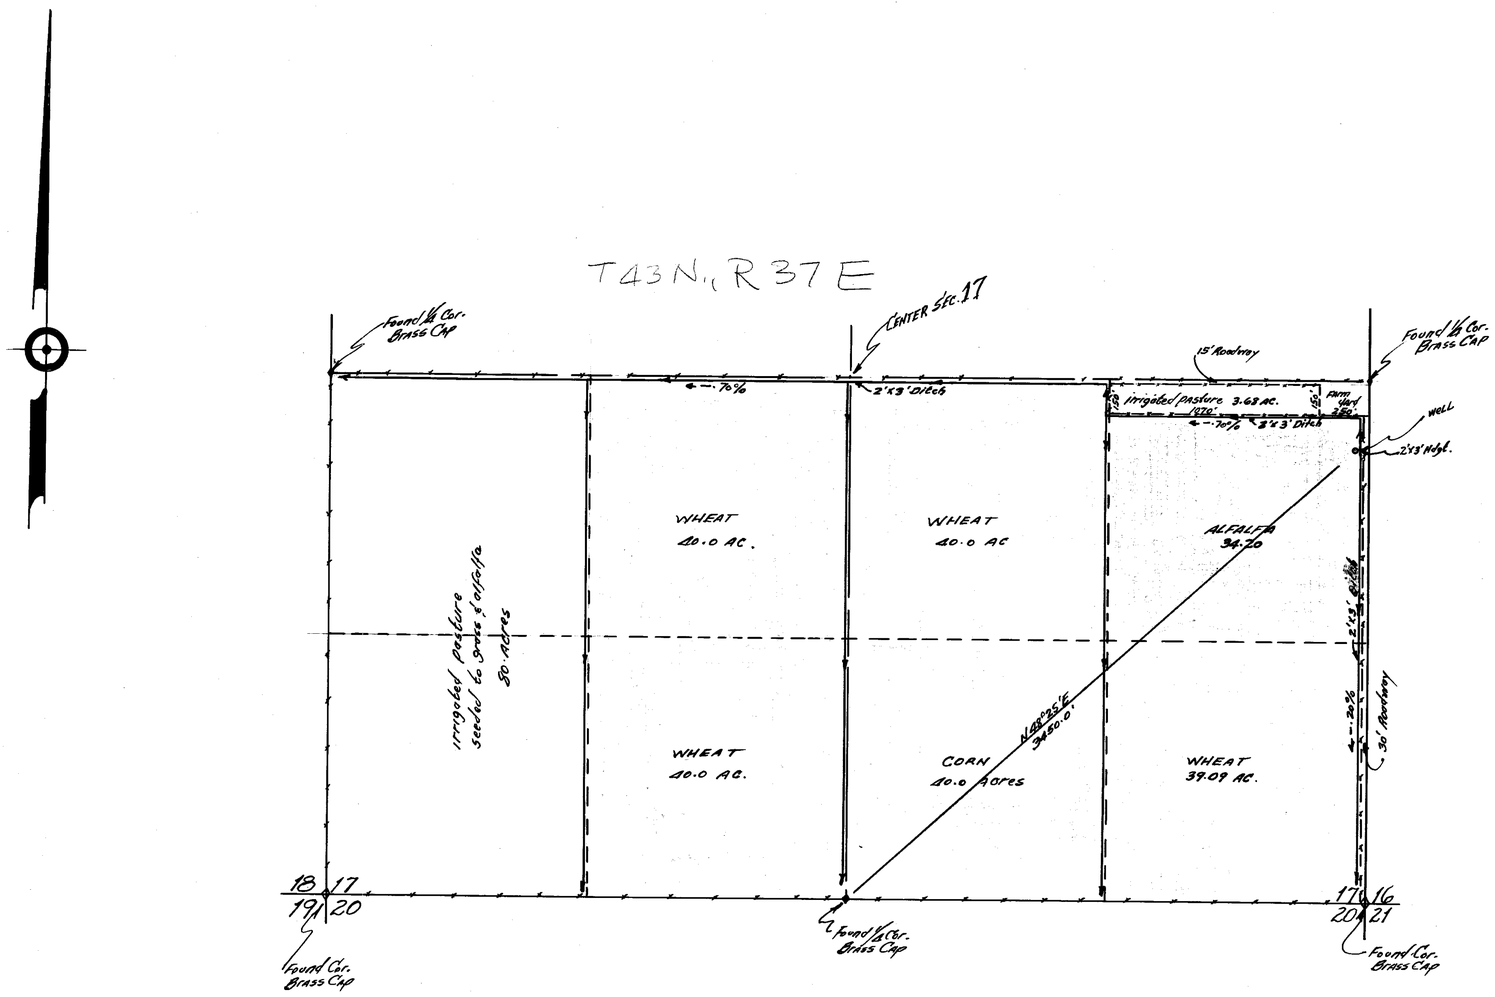

STATE OF NEVADA
COUNTY OF HUMBOLDT } S. S.

I, Richard M. Block, being first duly sworn, depose and say that this map, consisting of one sheet, has been correctly drawn to the designated scale from field notes of a survey made by me between the 1st day of December and the 10th day of December, 1959, that it truly and correctly represents the location and extent of the works used to divert water from underground in Humboldt County by William C. WILDMAN for Irrigation and Domestic purposes, under Application No. 17353.

That the point of diversion, the location, size and grades of the diverting channel, location and description of all measuring devices, the location and extent of lands owned or controlled by the applicant, upon which water applied for under Application No. 17353 is used, together with the area and kind of culture in each 40-acre sub-division and the location and names of all other works or streams which are crossed by or connected with said works, are fully and correctly designated thereon.

Richard M. Block
STATE WATER RIGHT SURVEYOR

Subscribed and sworn to before me this 17th day of December, 1959

Dorothy Leighton
Notary Public in and for Humboldt County, Nevada
My Comm. Exp: 9/19/61

SCALE: 1-in. = 400 ft.

SECTION	SUB-DIVISION	TOWN-SHIP	RANGE	CULTIVATED ACREAGE	KIND OF CULTURE
17	NE¼-SE¼	43N	37E	3.68	pasture
17	NE¼-SE¼	"	"	34.20	ALFALFA
17	SE¼-SE¼	"	"	39.09	WHEAT
17	NW¼-SE¼	"	"	40.00	"
17	SW¼-SE¼	"	"	40.00	CORN
17	E½-SW¼	"	"	80.00	WHEAT
17	W½-SW¼	"	"	80.00	PASTURE

GRAND TOTAL CULTIVATED AREA = 316.97 Acres

FILED
Dec. 21, 1959
STATE ENGINEER'S OFFICE

1959 DEC 21 PM 1 49

PROOF OF BENEFICIAL USE
UNDER APPLICATION NO. 17353
FOR IRRIGATION & DOMESTIC
USE BY ~ WILLIAM C. WILDMAN
FROM UNDERGROUND

CERTIFICATE No. 5019 ISSUED July 1, 1960

84766 17353