STATE OF NEVADA }
COUNTY OF CLARK } ss

I, Jack K. Leavitt, being first duly sworn, depose and say that this map, consisting of one sheet, has been correctly drawn to the designated scale from field notes of a survey made under my supervision on the 13th day of May, 1967; that it truly and correctly represents the location and extent of works used to divert water from an underground source in Pahrump Valley Basin in Nye County, Nevada by R.C. Wilcox for irrigation purposes under Application Nos 17720 and 17721; that the points of diversion, the location and size of the diverting channel, location and description of all measuring devices, the location and extent of lands owned by the applicant upon which water applied for under Application Nos 17720 and 17721 is used, together with the area and kind of culture in each 40 acre subdivision, and the names and locations of all other works or streams which are crossed by or connected with said works are fully and correctly designated.

JACK K. LEAVITT
State Water Right Surveyor

Subscribed and sworn to before me this 15th day of May, 1967.

Kay S. Holler
Notary Public in and for
Clark County, Nevada

My commission expires: June 10, 1970

KAY S. HOLLER
Notary Public – State of Nevada
CLARK COUNTY
My Commission Expires June 10, 1970

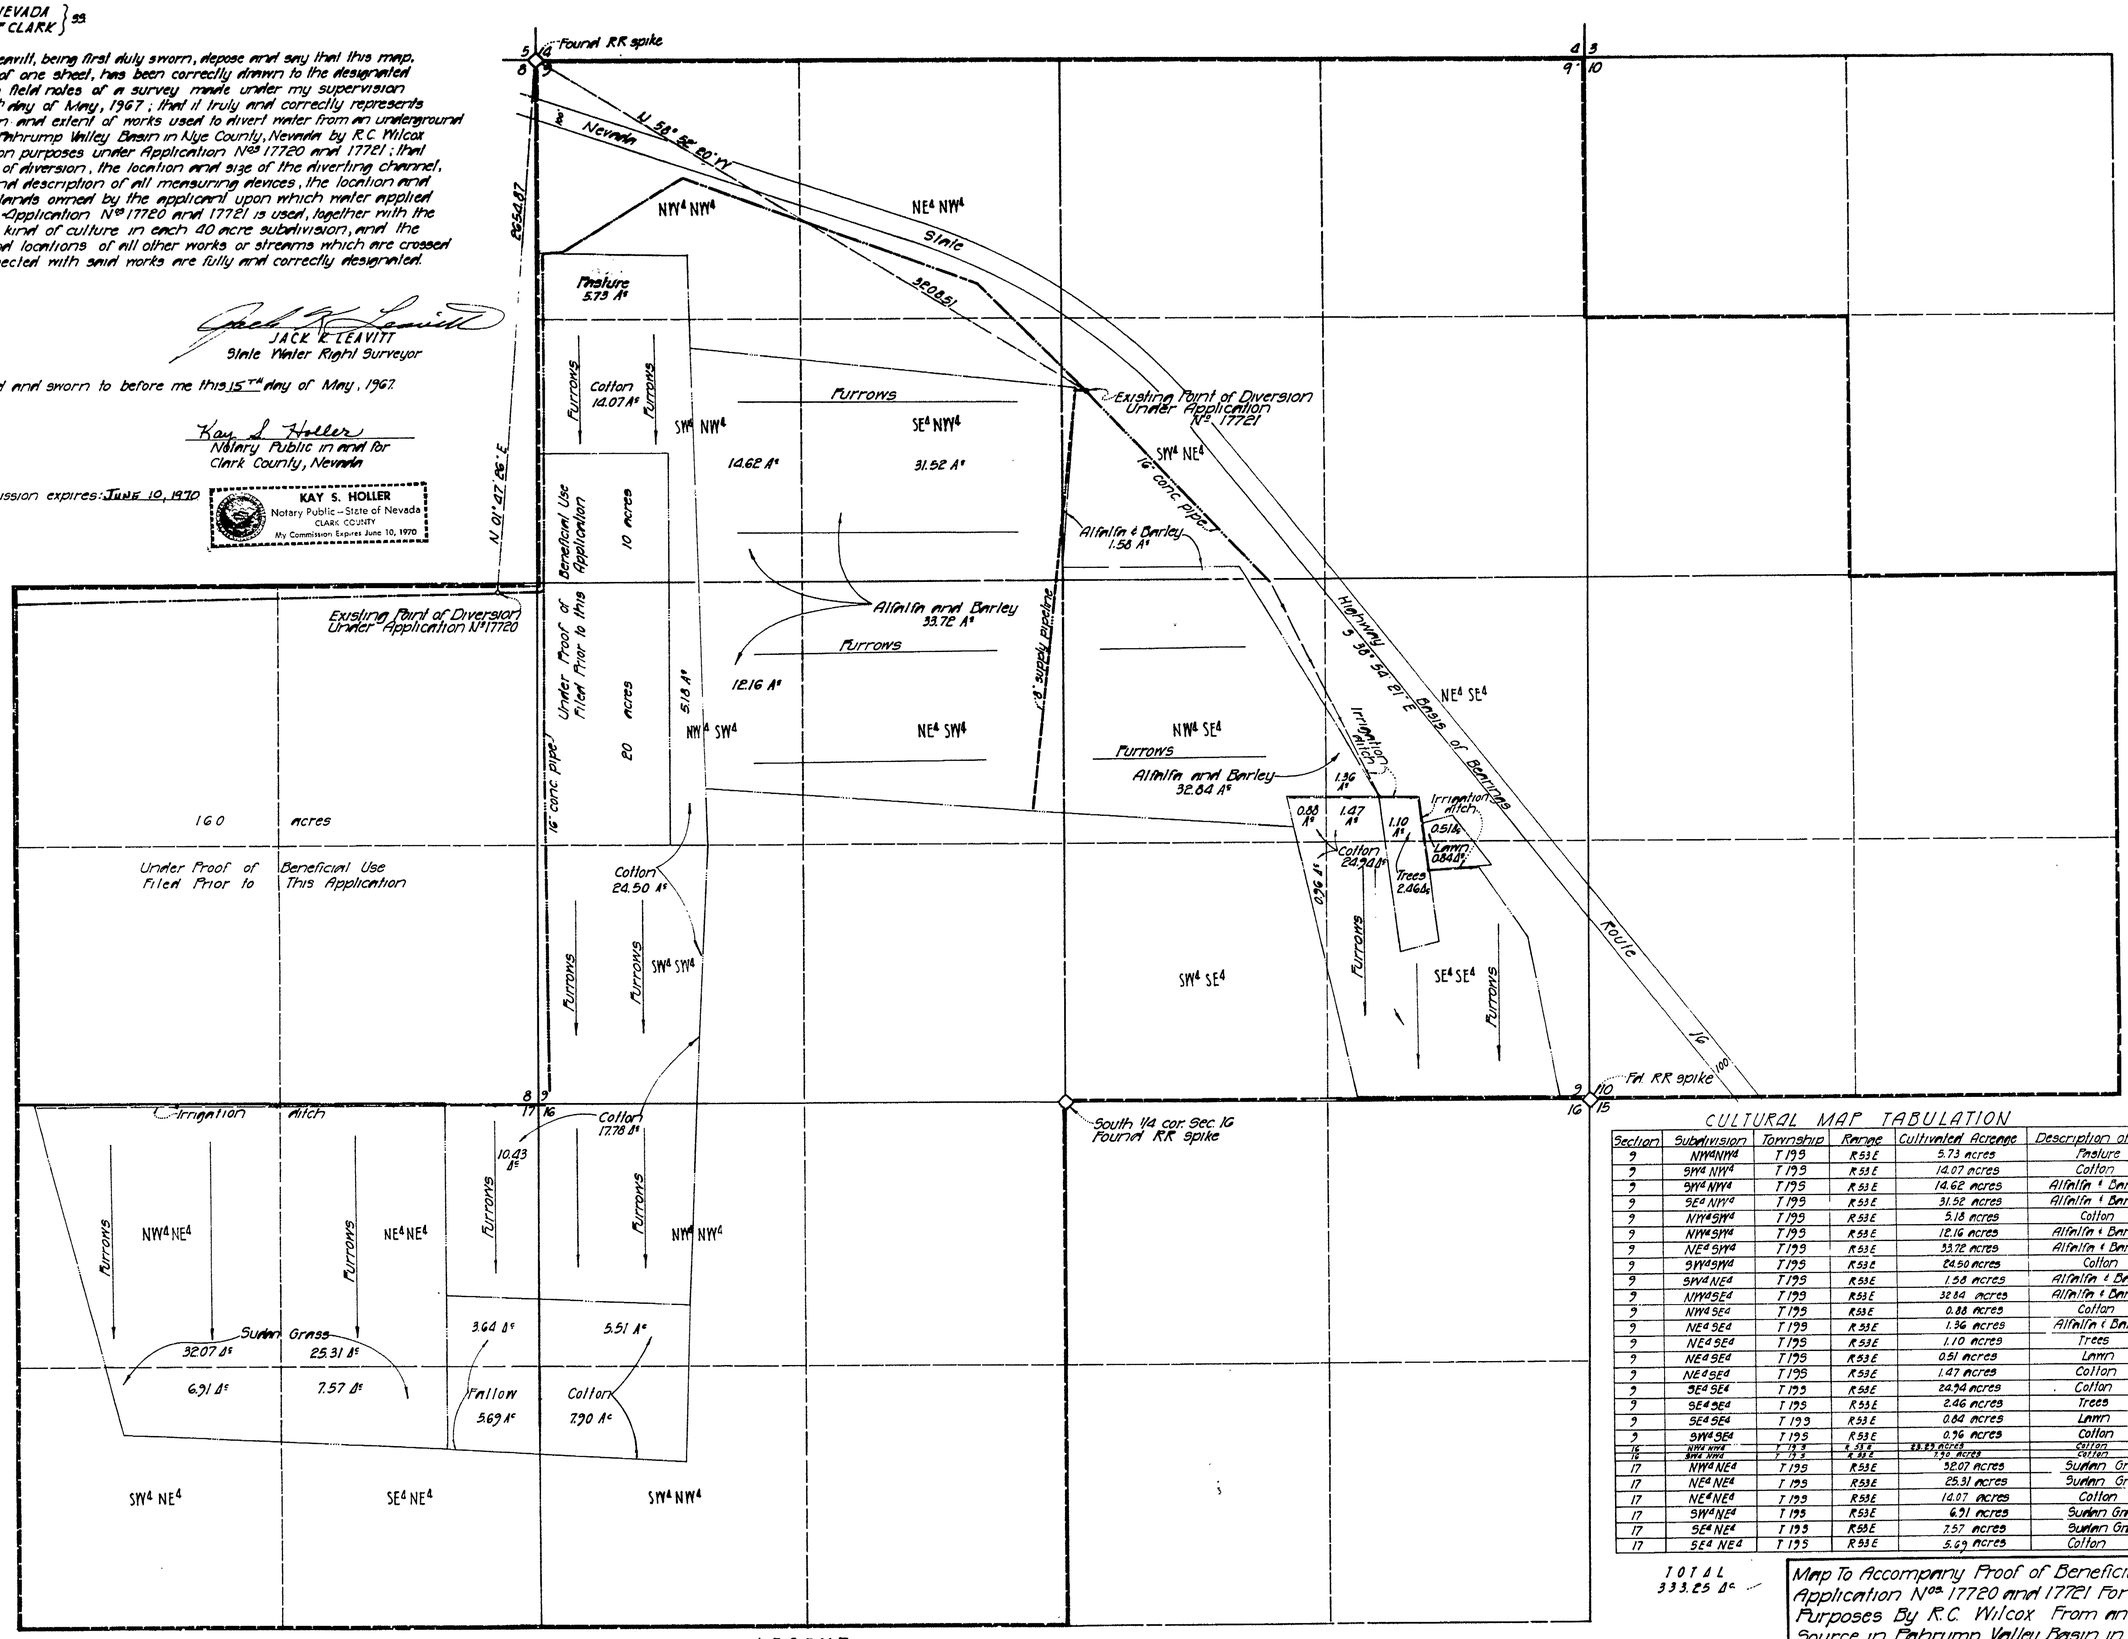

CULTURAL MAP TABULATION

Section	Subdivision	Township	Range	Cultivated Acreage	Description of Culture	Date of First Culture
9	NW¼NW¼	T 19S	R 53E	5.73 acres	Pasture	
9	SW¼ NW¼	T 19S	R 53E	14.07 acres	Cotton	
9	SW¼ NW¼	T 19S	R 53E	14.62 acres	Alfalfa & Barley	
9	SE¼ NW¼	T 19S	R 53E	31.52 acres	Alfalfa & Barley	
9	NW¼SW¼	T 19S	R 53E	5.18 acres	Cotton	
9	NW¼SW¼	T 19S	R 53E	12.16 acres	Alfalfa & Barley	
9	NE¼ SW¼	T 19S	R 53E	33.72 acres	Alfalfa & Barley	
9	SW¼SW¼	T 19S	R 53E	24.50 acres	Cotton	
9	SW¼ NE¼	T 19S	R 53E	1.56 acres	Alfalfa & Barley	
9	NW¼SE¼	T 19S	R 53E	32.84 acres	Alfalfa & Barley	
9	NW¼ SE¼	T 19S	R 53E	0.88 acres	Cotton	
9	NE¼ SE¼	T 19S	R 53E	1.36 acres	Alfalfa & Barley	
9	NE¼ SE¼	T 19S	R 53E	1.10 acres	Trees	
9	NE¼ SE¼	T 19S	R 53E	0.51 acres	Lawn	
9	NE¼ SE¼	T 19S	R 53E	1.47 acres	Cotton	
9	SE¼ SE¼	T 19S	R 53E	24.90 acres	Cotton	
9	SE¼ SE¼	T 19S	R 53E	2.46 acres	Trees	
9	SE¼ SE¼	T 19S	R 53E	0.84 acres	Lawn	
9	SW¼ SE¼	T 19S	R 53E	0.96 acres	Cotton	
16	NW¼ NW¼	T 19S	R 53E	33.83 acres	Cotton	
16	SW¼ NW¼	T 19S	R 53E	7.90 acres	Cotton	
17	NW¼ NE¼	T 19S	R 53E	32.07 acres	Sudan Grass	
17	NE¼ NE¼	T 19S	R 53E	25.31 acres	Sudan Grass	
17	NE¼ NE¼	T 19S	R 53E	14.07 acres	Cotton	
17	SW¼ NE¼	T 19S	R 53E	6.91 acres	Sudan Grass	
17	SE¼ NE¼	T 19S	R 53E	7.57 acres	Sudan Grass	
17	SE¼ NE¼	T 19S	R 53E	5.69 acres	Cotton	

TOTAL
333.25 A.

LEGEND

Cotton - Shaded Yellow
Alfalfa and Barley - Shaded Green
Sudan Grass - Shaded Blue
Pasture - Shaded Red
Lawn - Shaded Orange
Trees - Shaded Purple
Fallow Cotton - Shaded Brown

17726 CERTIFICATE NO. 8435 ISSUED 1-12-68
21 CERTIFICATE NO. 6436 ISSUED 1-12-68

100 50 0 100 500 1000 2000
Scale 1" = 400'

Revised: 6-13-67 JNH

FILED
June 15, 1967

Map To Accompany Proof of Beneficial Use Under Application Nos. 17720 and 17721 For Irrigation Purposes By R.C. Wilcox From an Underground Source in Pahrump Valley Basin in Nye County, Nevada

Prepared by:

LEAVITT & HOLLER
SURVEYORS LIMITED
Registered Professional Engineers - Land Surveyors
536 East Sahara Avenue Las Vegas, Nevada

17721 File Under 17720