Section	Sub-div.	Town-ship	Range	Cult. Acres	Descrip	Date of Cultivate
9	NW¼ SW¼	42N	37E.	40.00	Hay	
"	NE¼ SW¼	"	"	40.00	"	
"	SE¼ SW¼	"	"	40.00	"	
"	SW¼ SW¼	"	"	40.00	"	
"	NW¼ SE¼	"	"	40.00	"	
"	NE¼ SE¼	"	"	37.90	"	
"	SE¼ SE¼	"	"	38.00	Wheat	
"	SW¼ SE¼	"	"	40.00	Wheat	
	Total			315.90		

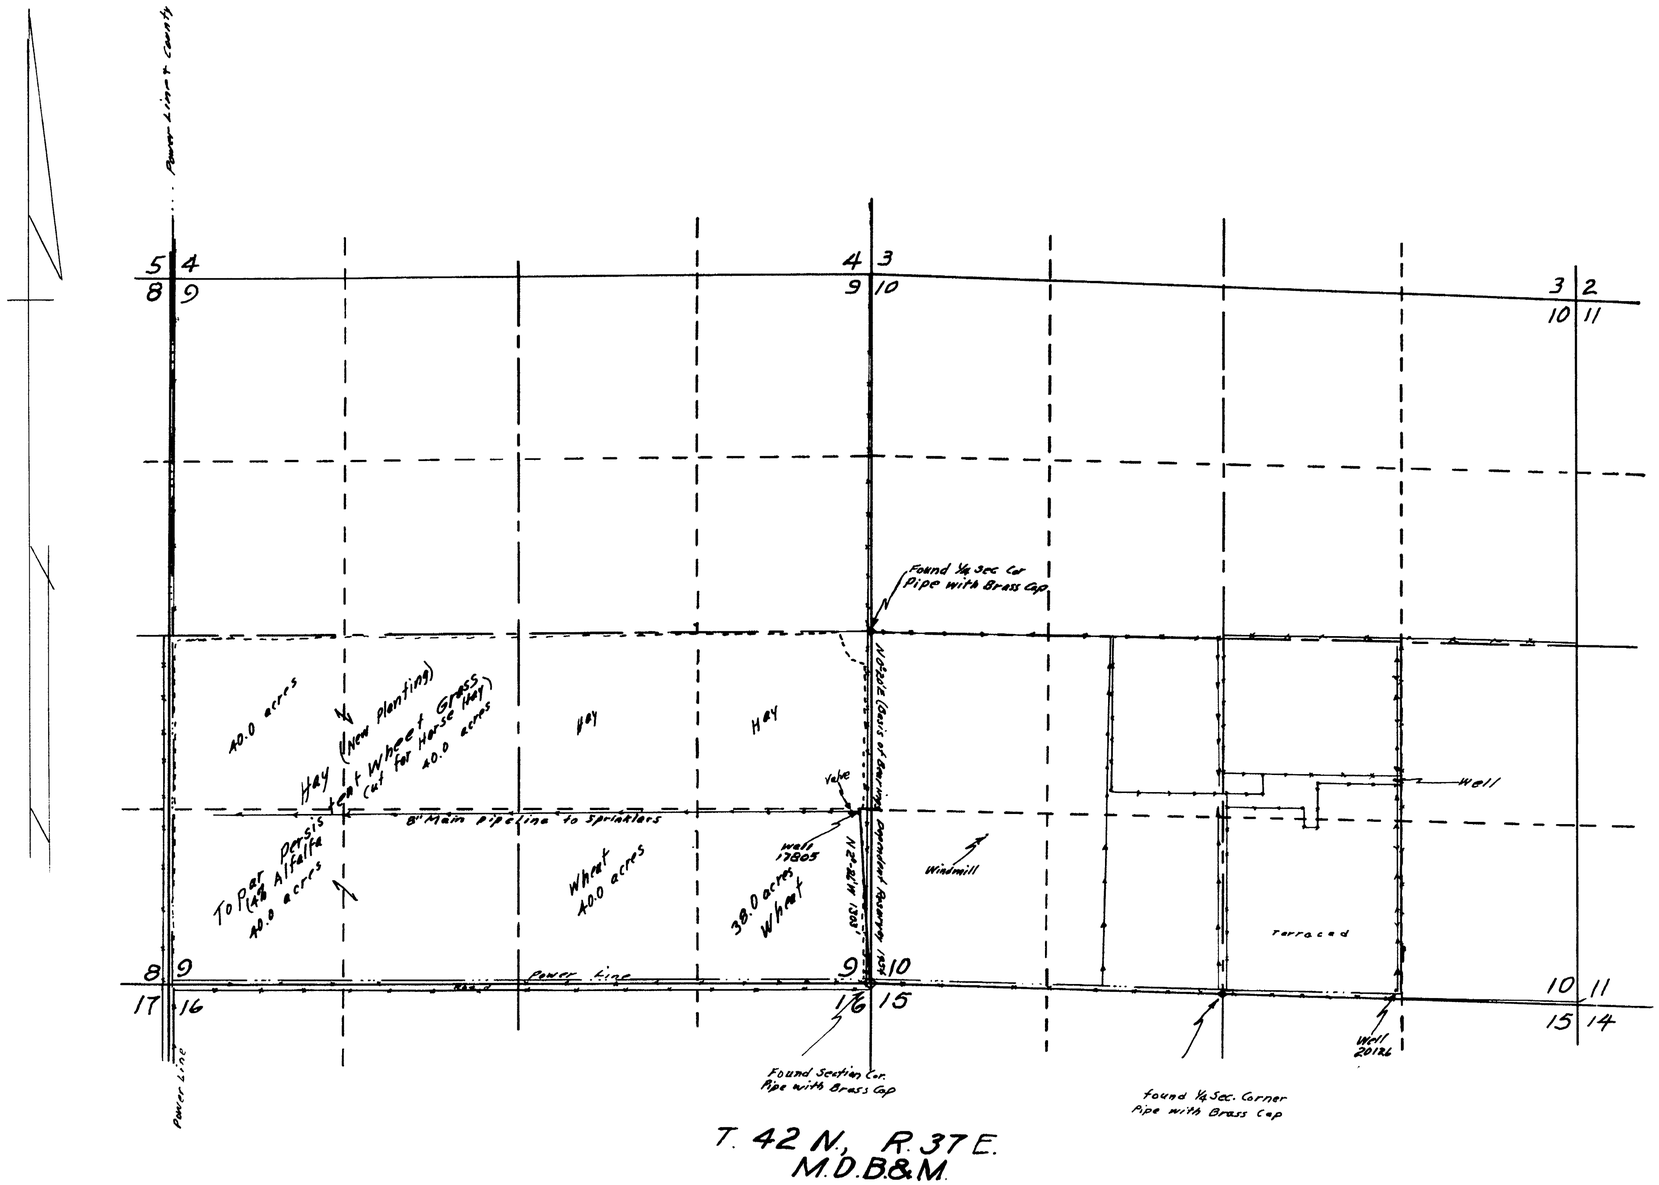

T. 42 N., R. 37 E.
M.D.B.&M.

STATE OF NEVADA
COUNTY OF HUMBOLDT } S.S.

I, J.R. Caldwell, being first duly sworn, depose and say that this map has been correctly drawn to the designated scale from field notes of a survey made by me on the 22nd day of October, 1966; that it truly and correctly represents the location and extent of the works used to divert water from underground sources in Humboldt County, by Orville E. Jay for irrigation purposes under Application, No. 17805. That the point of diversion, the location, size of the diverting channel, location and description of all measuring devices, the location and extent of lands owned or controlled by the applicant upon which water applied for under Application No. 17805 is used together with the area and kind of culture in each 40-acre subdivision and the location and names of all other works or streams which are crossed or connected with said works are fully and correctly designated thereon.

J R Caldwell
State Water Right Surveyor

Subscribed and sworn to before me this 31st day of October, 1966.

William Macdonald
Notary Public in and for Humboldt County, Nevada

WILLIAM MACDONALD
Notary Public - State of Nevada
Humboldt County
My Commission Expires Oct. 17, 1969

Scale 1" = 600'

600 0 600 1200 1800 2400

CERTIFICATE No. 6374 ISSUED 11-9-67

FILED
NOV 1 1966
STATE ENGINEER'S OFFICE

MAP
TO ACCOMPANY PROOF
OF BENEFICIAL USE
UNDER APPLICATIONS Nos
17805
For: Irrigation
By: Orville E. Jay

From: Underground Source
In: Humboldt County, Nevada

17805