Sheet No. 1 of 1 Sheets

CULTURAL MAP TABULATION							
SECTION	SUB-DIVISION	TOWNSHIP	RANGE	CULTIVATED ACREAGE	DESCRIPTION OF CULTURE	DATE OF FIRST CULTURE
5	Lot 2	25N	38E	15	Pasture	
32	SW¼-SE¼	26N	38E	4.5	"	
32	SE¼-SW¼	26N	38E	2	"	

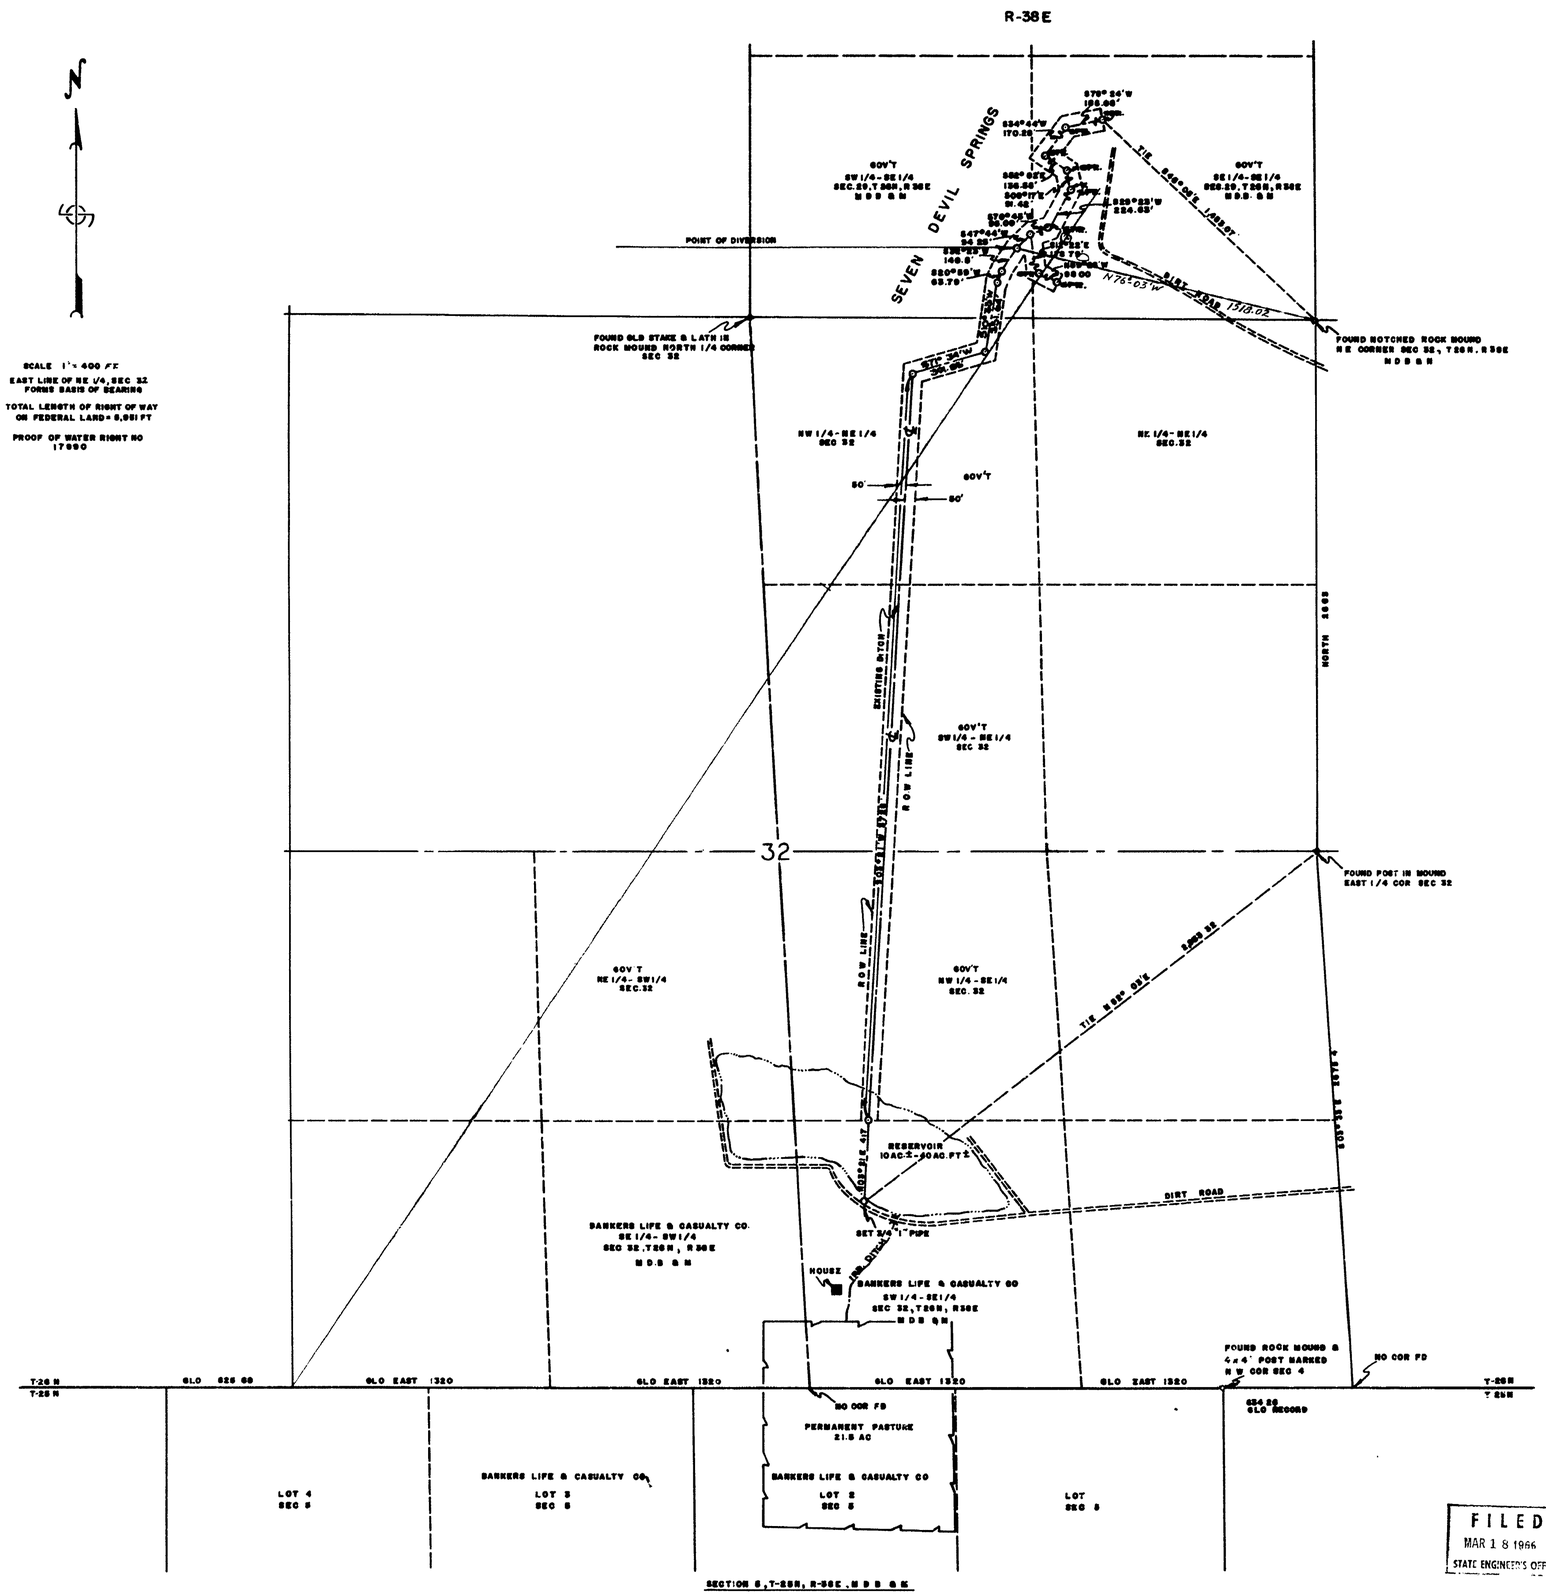

STATE OF NEVADA, }
COUNTY OF Churchill } SS.

I, Lowell D. Emery, BEING FIRST DULY SWORN, DEPOSE AND SAY THAT THIS MAP, CONSISTING OF 1 SHEETS, NUMBERED FROM 1 TO 1, INCLUSIVE, HAS BEEN CORRECTLY DRAWN TO THE DESIGNATED SCALE FROM FIELD NOTES OF A SURVEY MADE BY ME, (OR UNDER MY SUPERVISION AND DIRECTION), BETWEEN THE 8th DAY OF Sept., AND THE 10th DAY OF Sept., 1965; THAT IT TRULY AND CORRECTLY REPRESENTS THE PROPOSED LOCATION AND EXTENT OF THE WORKS USED TO DIVERT WATER FROM Springs IN Pershing COUNTY, BY Dixie Valley Cattle Co. FOR IRRIGATION PURPOSES UNDER APPLICATION NO. 17890 THAT THE POINT OF DIVERSION, THE LOCATION, SIZE OF THE DIVERTING CHANNEL, LOCATION AND DESCRIPTION OF ALL MEASURING DEVICES, THE LOCATION AND EXTENT OF LANDS OWNED OR CONTROLLED BY THE APPLICANT UPON WHICH WATER APPLIED FOR UNDER APPLICATION NO 17890 IS USED, TOGETHER WITH THE AREA AND KIND OF CULTURE IN EACH 40 ACRE SUBDIVISION, AND THE LOCATION AND NAMES OF ALL OTHER WORKS OR STREAMS WHICH ARE CROSSED BY OR CONNECTED WITH SAID WORKS ARE FULLY AND CORRECTLY DESIGNATED THEREON.

Lowell D. Emery
(STATE WATER RIGHT SURVEYOR)

SUBSCRIBED AND SWORN TO BEFORE ME
THIS 1st DAY OF March, 1966
NOTARY PUBLIC IN AND FOR Churchill COUNTY, NEVADA

Mark S. Miller

MARK S. MILLER
Notary Public — State of Nevada
Churchill County
My Commission Expires August 24, 1969

FILED
MAR 18 1966
STATE ENGINEER'S OFFICE

OFFICE
STATE ENGINEER
1966 MAR 18 AM 11 19

CERTIFICATE No. Cancelled ISSUED

MAP TO ACCOMPANY
PROOF OF BENEFICIAL USE
FOR
IRRIGATION PURPOSE
BY
DIXIE VALLEY CATTLE CO.
FROM
SEVEN DEVIL SPRINGS

17890