Sec 20	NW¼,	NE¼	T.44N.	R.37E.	5.94 Acres	Pasture
"	"	"	"	"	7.62	"	Clover
"	"	"	"	"	1.32	"	Garden
"	"	"	"	"	12.20	"	Alfalfa
"	"	"	"	"	9.68	"	formerly Oats & Barley
"	SW¼	"	"	"	39.15	"	Alfalfa
					78.01	"	Total

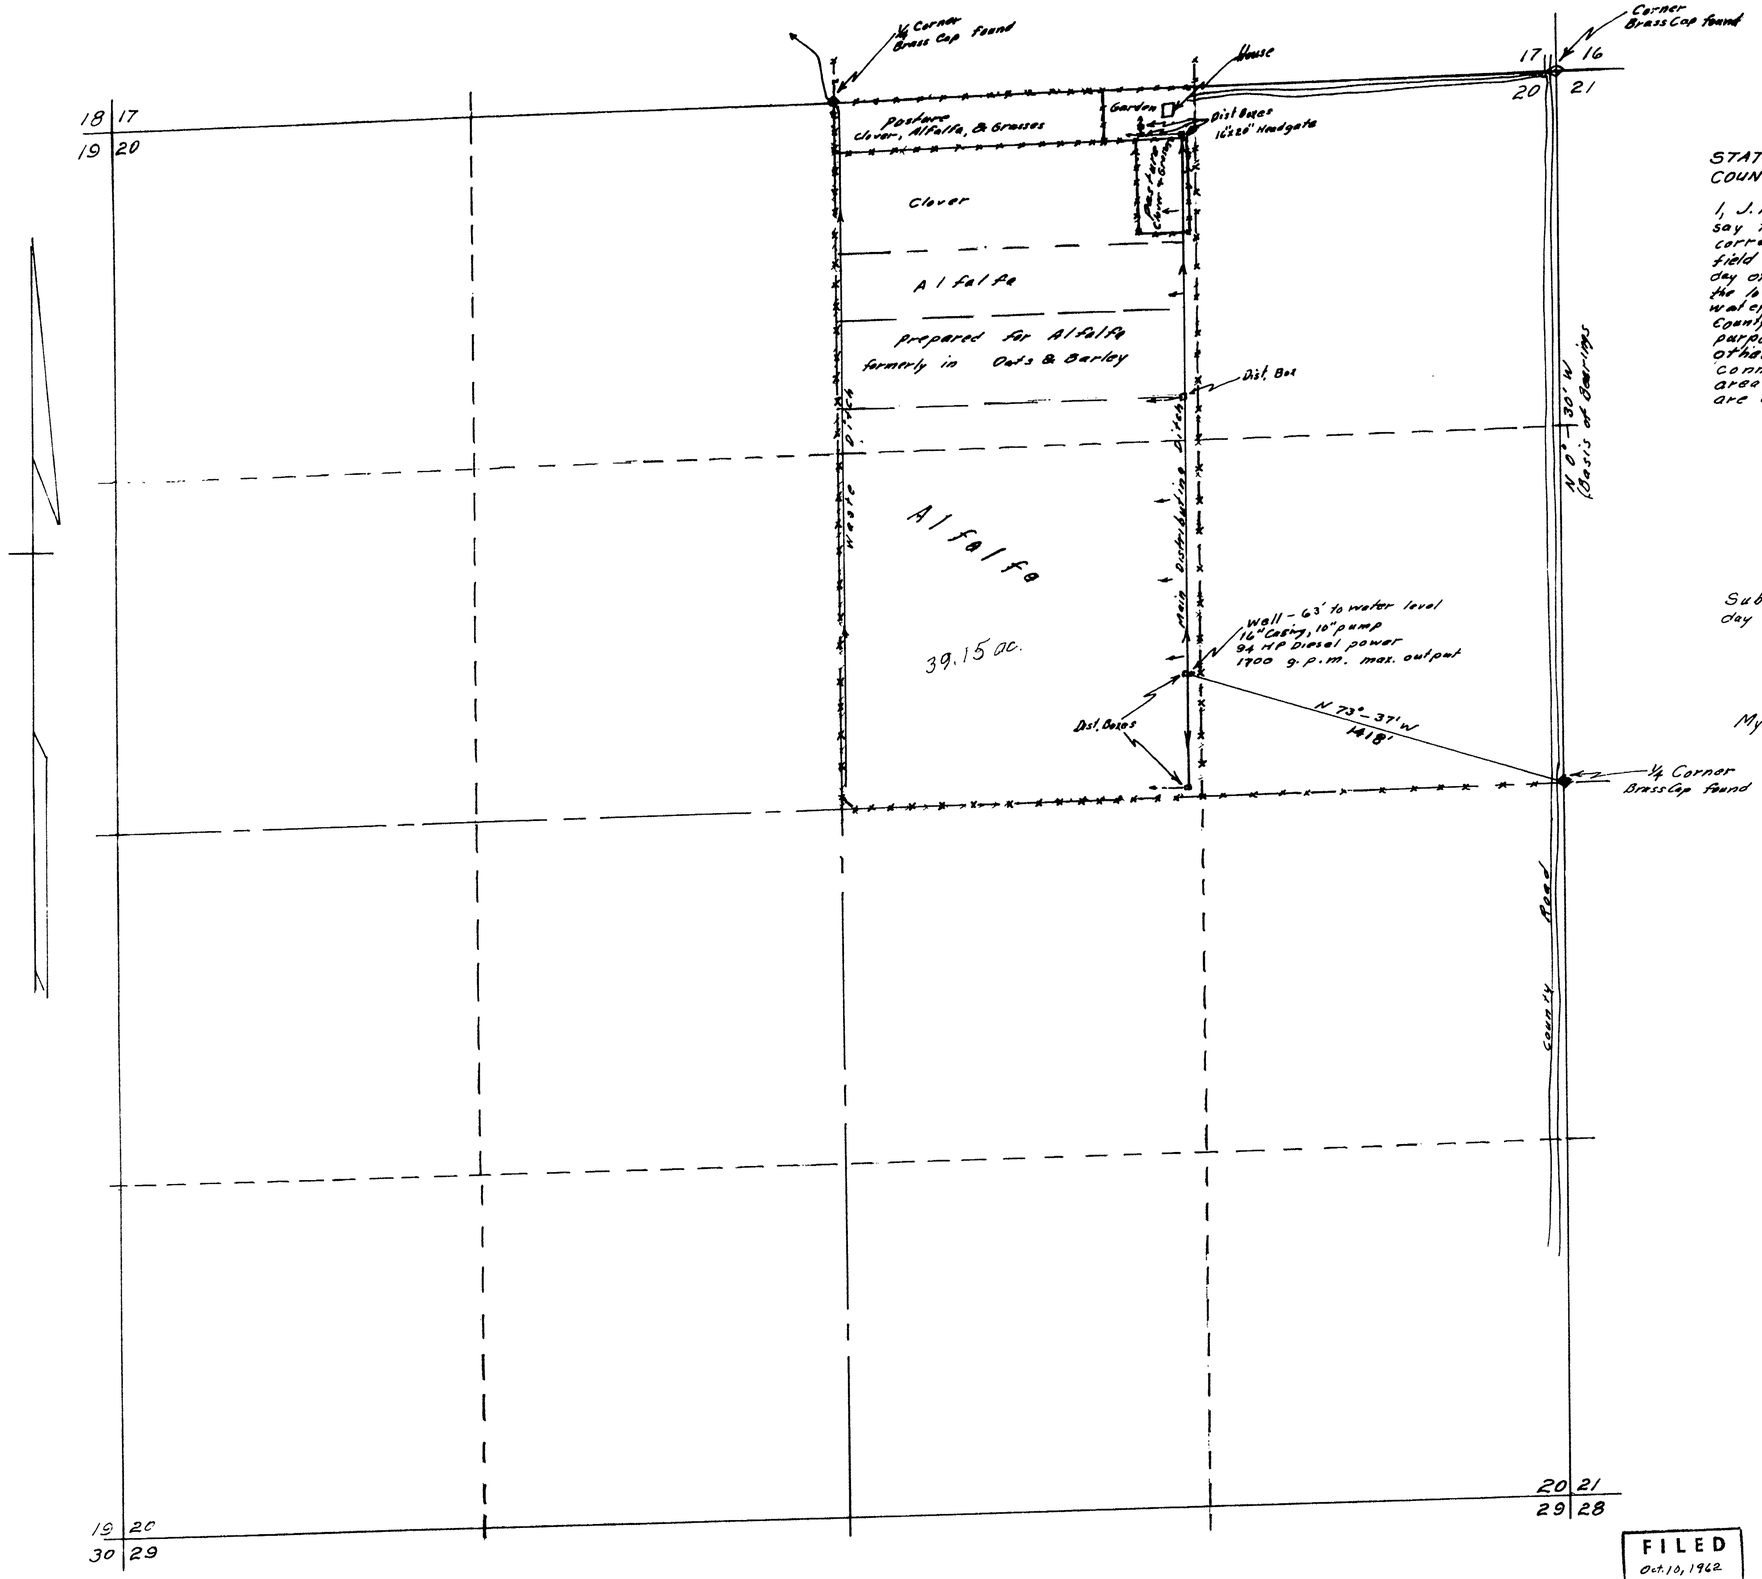

T. 44 N., R. 37 E., M.D.B.&M.

STATE of NEVADA
COUNTY of HUMBOLDT } S.S.

I, J. R. Caldwell, being first duly sworn, depose and say that this map consisting of one sheet has been correctly drawn to the designated scale from field notes of a survey made by me on the 30th day of July, 1962, that it truely and correctly represents the location and the extent of the works used to divert water from an underground source, in Humboldt County by Geo. O. Hill for irrigation and domestic purposes under application No. 17939. That all other or streams which are crossed by or connected with said works, and the boundary, area and kind of culture of lands irrigated, are correctly shown and designated hereon.

J. R. Caldwell
State Water Right Surveyor

Subscribed and sworn to before this 13th day of August, 1962.

Donalou Leighton
Notary Public in and for Humboldt County, Nev.

My Commission expires 9/19/65

Scale 1" = 300'
300 0 300 600 900

FILED
Oct. 10, 1962
STATE ENGINEER'S OFFICE

CERTIFICATE No. 5482 ISSUED Mar 28, 1963
21351 CERTIFICATE No. 6654 ISSUED 8-16-68

STATE ENGINEER
1962 OCT 10 AM 9 28

MAP
To Accompany Proof of Beneficial Use for Irrigation & Domestic

by: Geo. O. Hill

From: An Underground Source
Application No. 17939

21351 17939