SECTION	SUBDIVISION	TOWNSHIP	RANGE	CULTIVATED ACREAGE	DESCRIPTION OF CULTURE	
8	SW¼ NE¼	31 N	49 E	10.1	Alfalfa	
"	SE¼ NE¼	"	"	2.0	"	
"	NW¼SE¼	"	"	2.5	"	
"	NE¼SE¼	"	"	9.6	"	
			Total ±	24.2		

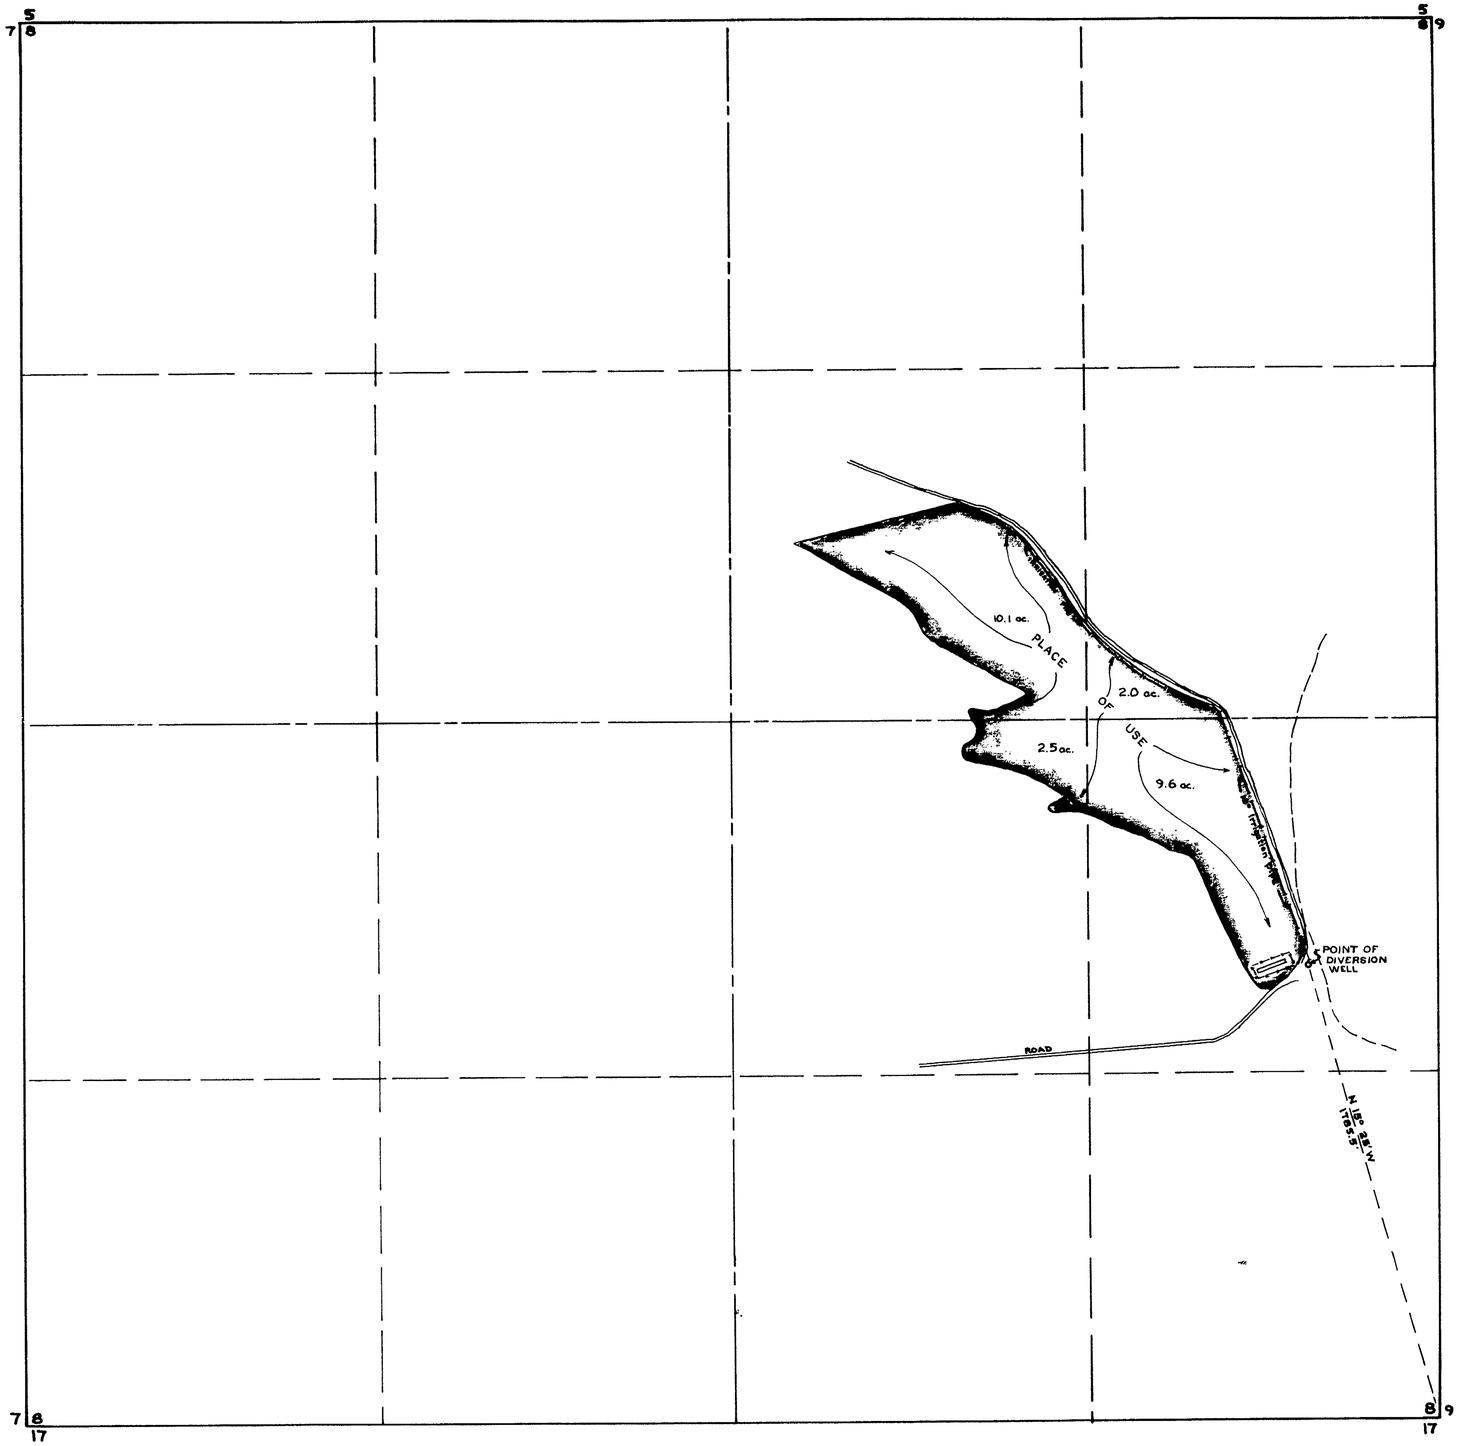

T31N R49E M.D.B.&M.

STATE OF NEVADA
ss.
COUNTY OF ELKO

I, Mark Chilton, being first duly sworn, depose and say that this map, consisting of one sheet, has been correctly drawn to the designated scale from field notes of a survey made under my supervision and direction, on the third day of November, 1965; that it truly and correctly represents the proposed location and extent of the works used to divert water from an underground source in Eureka County, by Ed Friesen, for irrigation purposes under Application No. 17977. That the point of diversion, the location, size of the diverting channel, or conduit, location and description of all measuring devices, the location and extent of lands owned or controlled by the applicant upon which water applied for under Application No. 17977 is used, together with the area and kind of culture in each 40-acre subdivision, and the location and names of all other works or streams which are crossed by or connected with said works are fully and correctly designated thereon.

Cutural mapping by photogrammetry.

Mark Chilton
State Water Right Surveyor

Subscribed and sworn to before me this 16th day of November, 1965.

Frank Weinrauch

FRANK WEINRAUCH
Notary Public - State of Nevada
Elko County, Nevada
My commission expires Feb. 2, 1967

0 100 250 500 1000 1500
Scale 1" = 300'

CERTIFICATE No. 6037 ISSUED May 11, 1966

OFFICE
STATE ENGINEER

FILED
Nov 29, 1965
STATE ENGINEER'S OFFICE

MAP TO ACCOMPANY
PROOF OF BENEFICIAL USE UNDER
APPLICATION No. 17977
FOR
IRRIGATION
BY
ED FRIESEN
FROM AN UNDERGROUND SOURCE
SETTELMEYER & CHILTON
Consulting Engineers 11/65 ELKO, NEVADA

17977