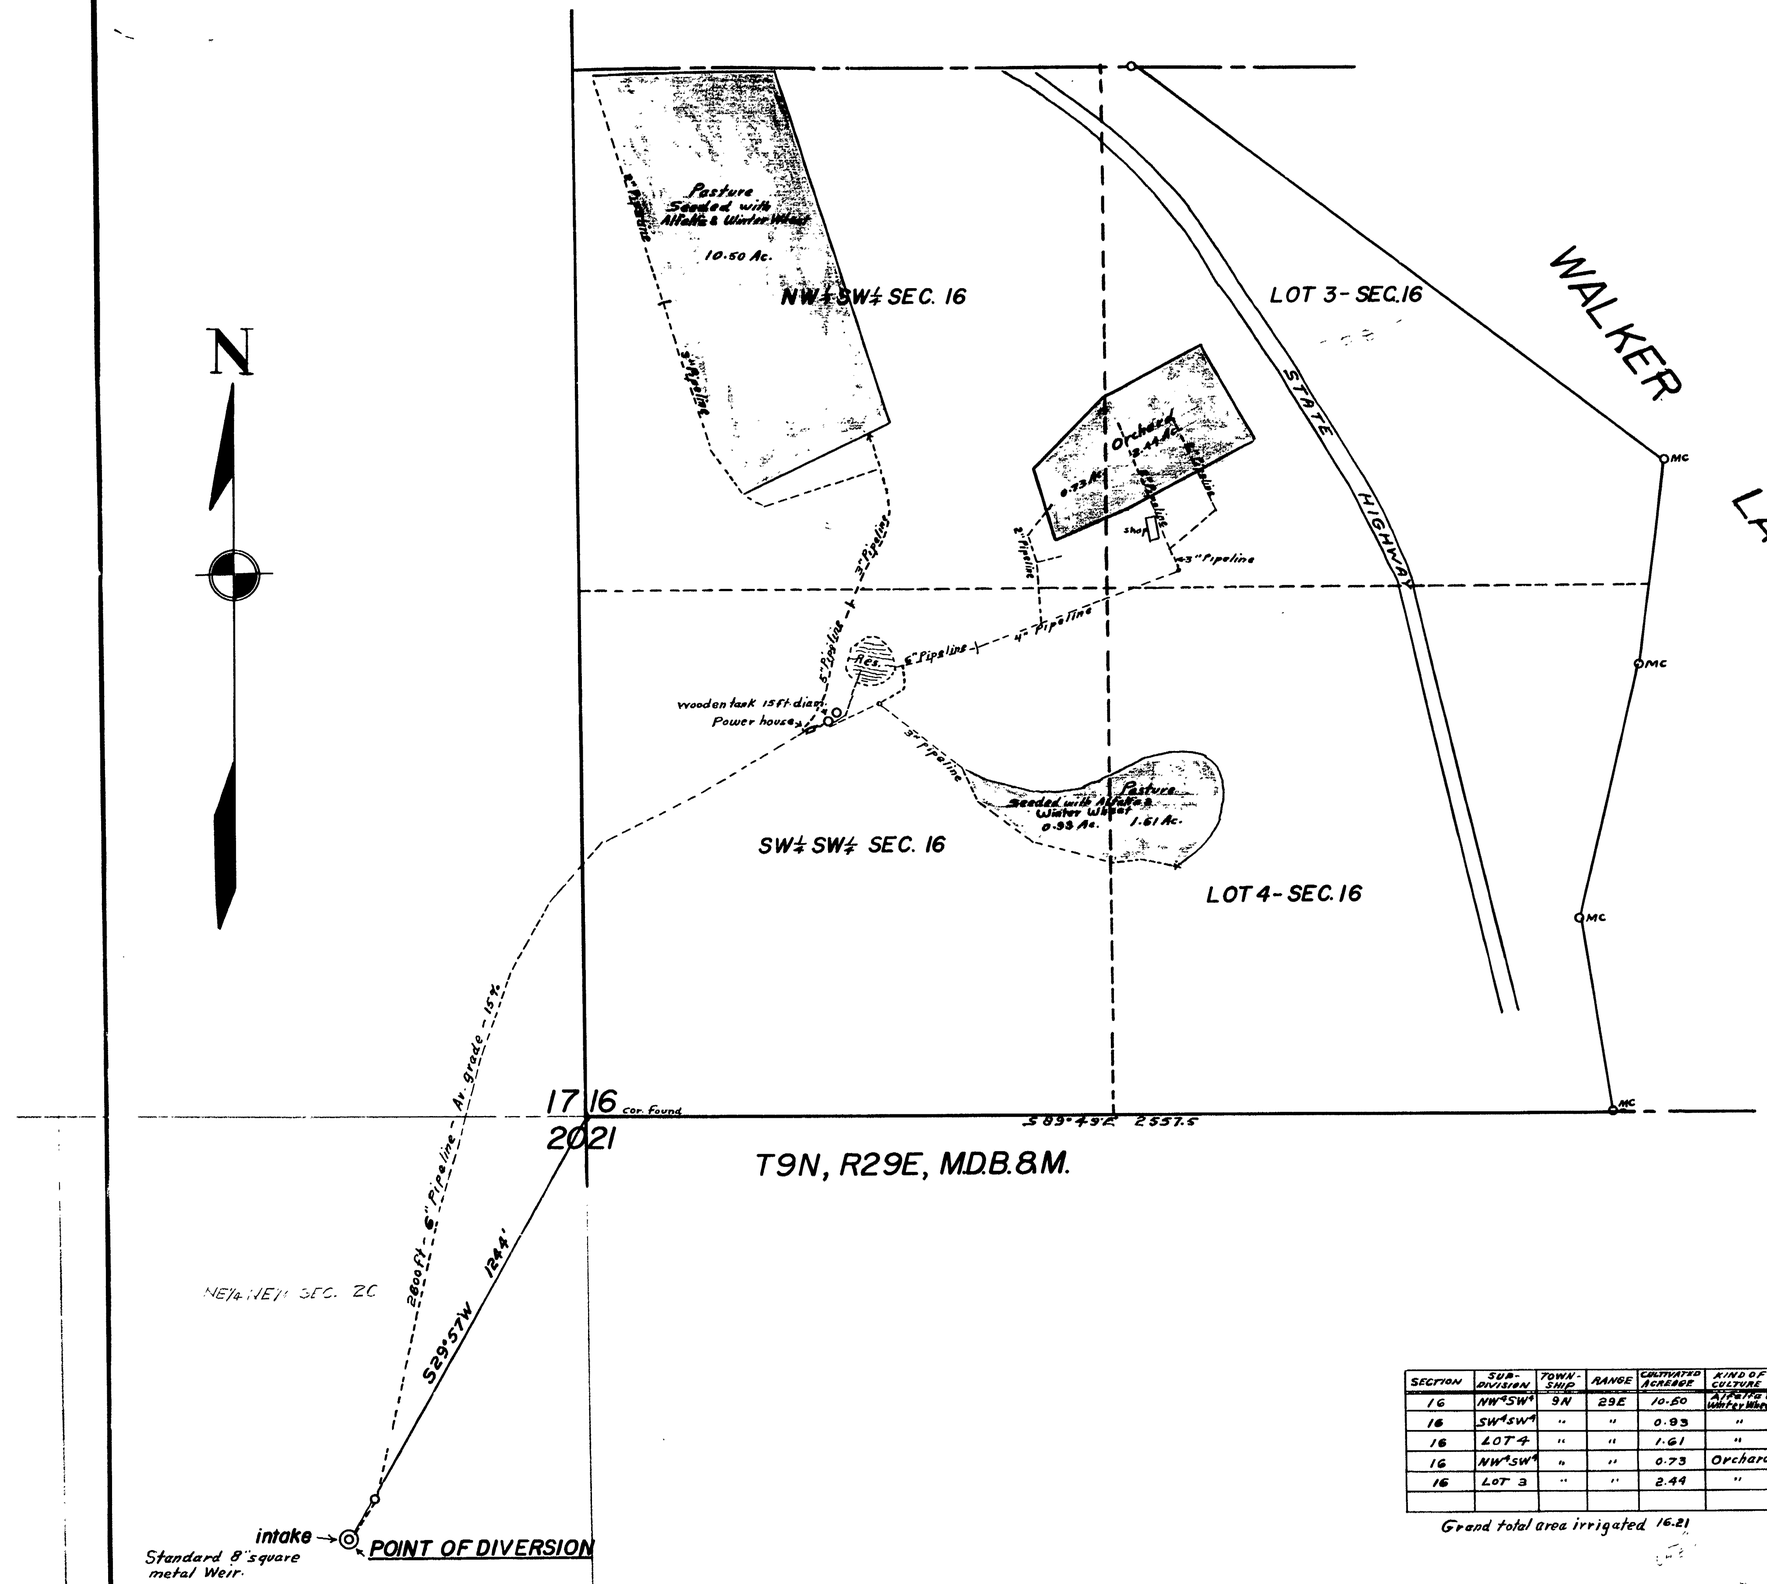


STATE OF NEVADA
COUNTY OF NYE ..... } S.S.

I, T. McCahill, being first duly sworn, depose and say that this map, consisting of one sheet, has been correctly drawn to the designated scale from field notes of a survey made by me between the 27 day of Oct. and the 4 day of November 1962; that it truly and correctly represents the location and extent of the works used to divert water from Dutch Creek in Mineral County by Holman F. and Arthur R. Barlow for irrigation & Domestic purposes under Application No. 18012. That the point of diversion, the location, size and grades of the diverting channel, location and description of all measuring devices, the location and extent of lands owned or controlled by the applicants upon which water applied for under Application No. 18012 is used, together with the area and kind of culture in each 40 acre subdivision, and the location and names of all other works or streams which are crossed by or connected with said works, are fully and correctly designated thereon.

T. M. McCahill
STATE WATER RIGHT SURVEYOR

Subscribed and sworn to before me this 9 day of November, 1962.

Marjorie L. O'Dell
NOTARY PUBLIC IN AND FOR NYE COUNTY, NEVADA.

| SECTION | SUB-DIVISION | TOWN-SHIP | RANGE | CULTIVATED ACREAGE | KIND OF CULTURE |
|---|---|---|---|---|---|
| 16 | NW¼SW¼ | 9N | 29E | 10.50 | Alfalfa & (Winter Wheat) |
| 16 | SW¼SW¼ | " | " | 0.93 | " |
| 16 | LOT 4 | " | " | 1.61 | " |
| 16 | NW¼SW¼ | " | " | 0.73 | Orchard |
| 16 | LOT 3 | " | " | 2.44 | " |
| | | | | | |

Grand total area irrigated 16.21

SCALE ∞ 1. IN. = 200 FT.

0 100 200 400 600 800 1000 FT.

FILED
Nov. 13, 1962
STATE ENGINEER'S OFFICE

1962 NOV 13 AM 9 59

20824 CERTIFICATE No. 5725 ISSUED June 10, 1964

18012 CERTIFICATE No. 5509 ISSUED April 12, 1963

NB. This map covers Proof of Beneficial Use under Application No. 20824

MAP TO ACCOMPANY
PROOF OF BENEFICIAL USE
UNDER APPLICATION NO. 18012
FOR
IRRIGATION & DOMESTIC
BY
HOLMAN & ARTHUR F. BARLOW
FROM
DUTCH CREEK

20824 File under 18012