SECTION	SUBDIVISION	TNSP.	RANGE	CULTIVATED ACREAGE	DESCRIPTION OF CULTURE	DATE OF FIRST CULTURE
4	NW1/4 SW1/4	38	63	6.00	Meadow	
8	NE1/4 NE1/4	"	"	8.1	"	
8	SE1/4 NE1/4	"	"	0.3	"	
8	NW1/4 NE1/4	"	"	2.0	"	
8	SW1/4 NE1/4	"	"	13.0	"	
8	NW1/4 SE1/4	"	"	10.8	"	
8	NE1/4 SW1/4	"	"	7.5	"	
8	SE1/4 SW1/4	"	"	12.3	"	
17	NE1/4 NW1/4	"	"	15.0	Grain Hay	
17	SE1/4 NW1/4	"	"	13.5	" "	
17	NE1/4 SW1/4	"	"	3.5	" "	
	TOTAL			92.00		

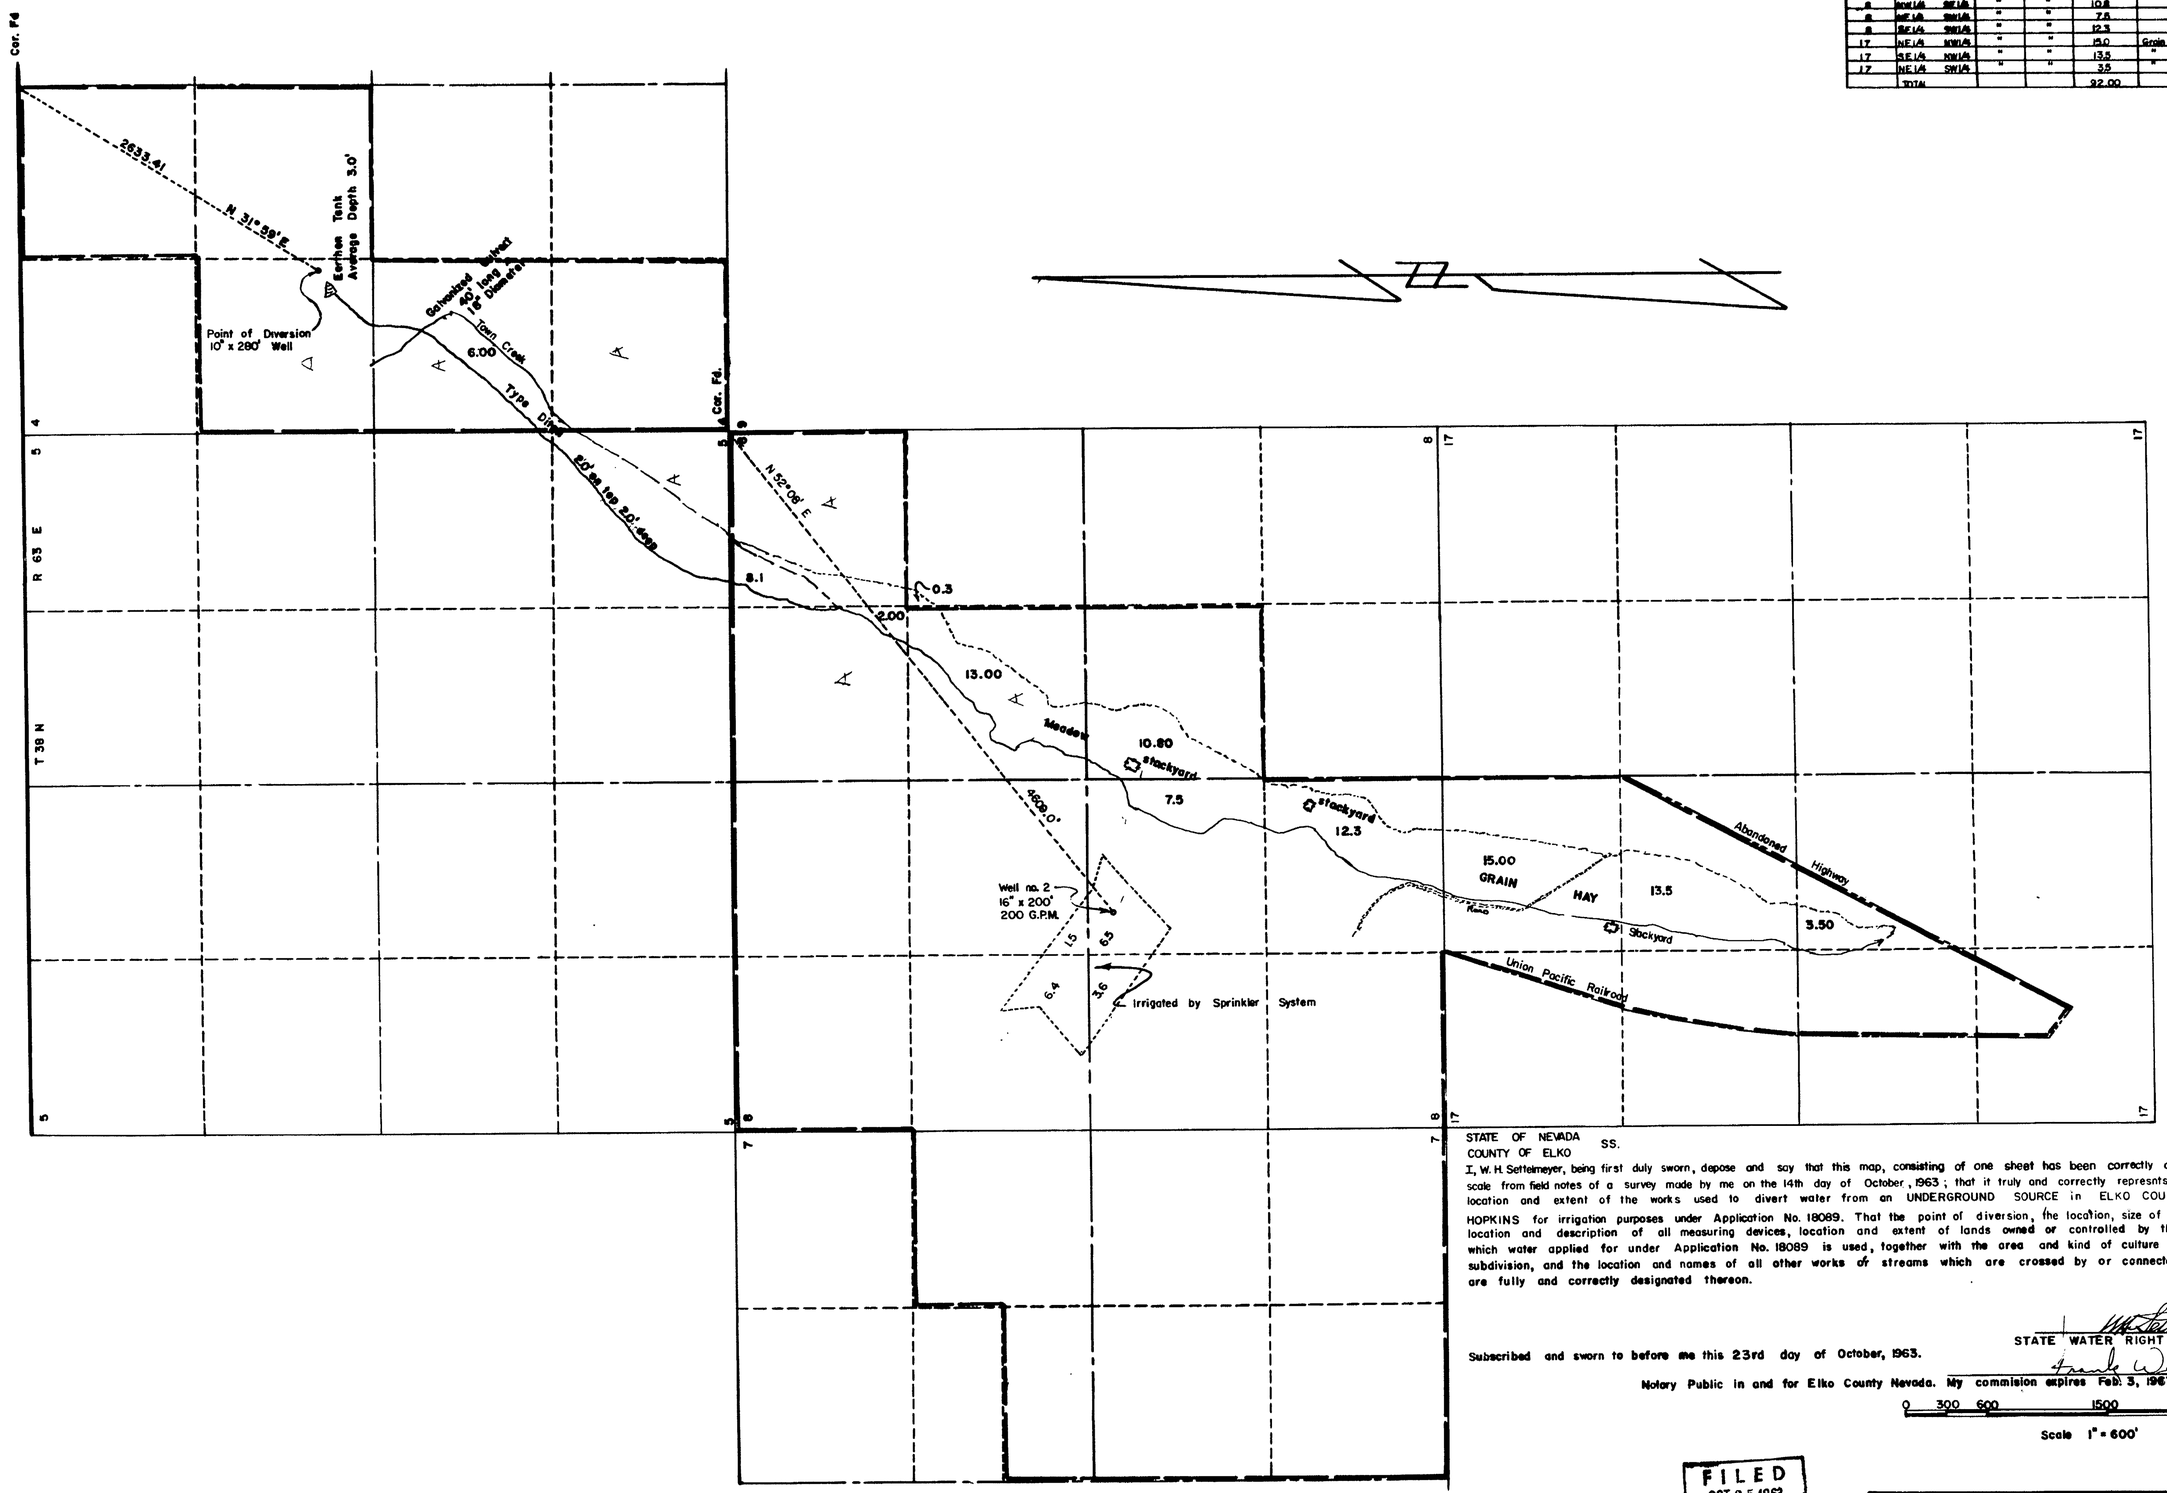

STATE OF NEVADA
COUNTY OF ELKO SS.

I, W. H. Settelmeyer, being first duly sworn, depose and say that this map, consisting of one sheet has been correctly drawn to the designated scale from field notes of a survey made by me on the 14th day of October, 1963; that it truly and correctly represnts the proposed location and extent of the works used to divert water from an UNDERGROUND SOURCE in ELKO COUNTY by LEONARD HOPKINS for irrigation purposes under Application No. 18089. That the point of diversion, the location, size of the diverting channel, location and description of all measuring devices, location and extent of lands owned or controlled by the applicant upon which water applied for under Application No. 18089 is used, together with the area and kind of culture in each 40-acre subdivision, and the location and names of all other works or streams which are crossed by or connected with said works are fully and correctly designated thereon.

W. H. Settelmeyer
STATE WATER RIGHT SURVEYOR

Subscribed and sworn to before me this 23rd day of October, 1963.

Frank Weinrauch
Notary Public in and for Elko County Nevada. My commision expires Feb. 3, 1967.

0 300 600 1500 3000

Scale 1" = 600'

FILED
OCT 25 1963
STATE ENGINEER'S OFFICE

CERTIFICATE No. ISSUED

18089 CERTIFICATE No. 5666 ISSUED Dec. 11, 1963

21632 CERTIFICATE No. 6618 ISSUED 4-9-68

21633 CERTIFICATE No. 6619 ISSUED 4-9-68

1963 OCT 25 AM 9 48

MAP

TO ACCOMPANY PROOF OF BENEFICIAL USE UNDER APPLICATION NO. 18089 FOR IRRIGATION BY LEONARD HOPKINS FROM AN UNDERGROUND SOURCE WELL NO. 1

21633 21632 18089