T. 36 N., R. 18 E., M.D.B. & M.

One sheet only.

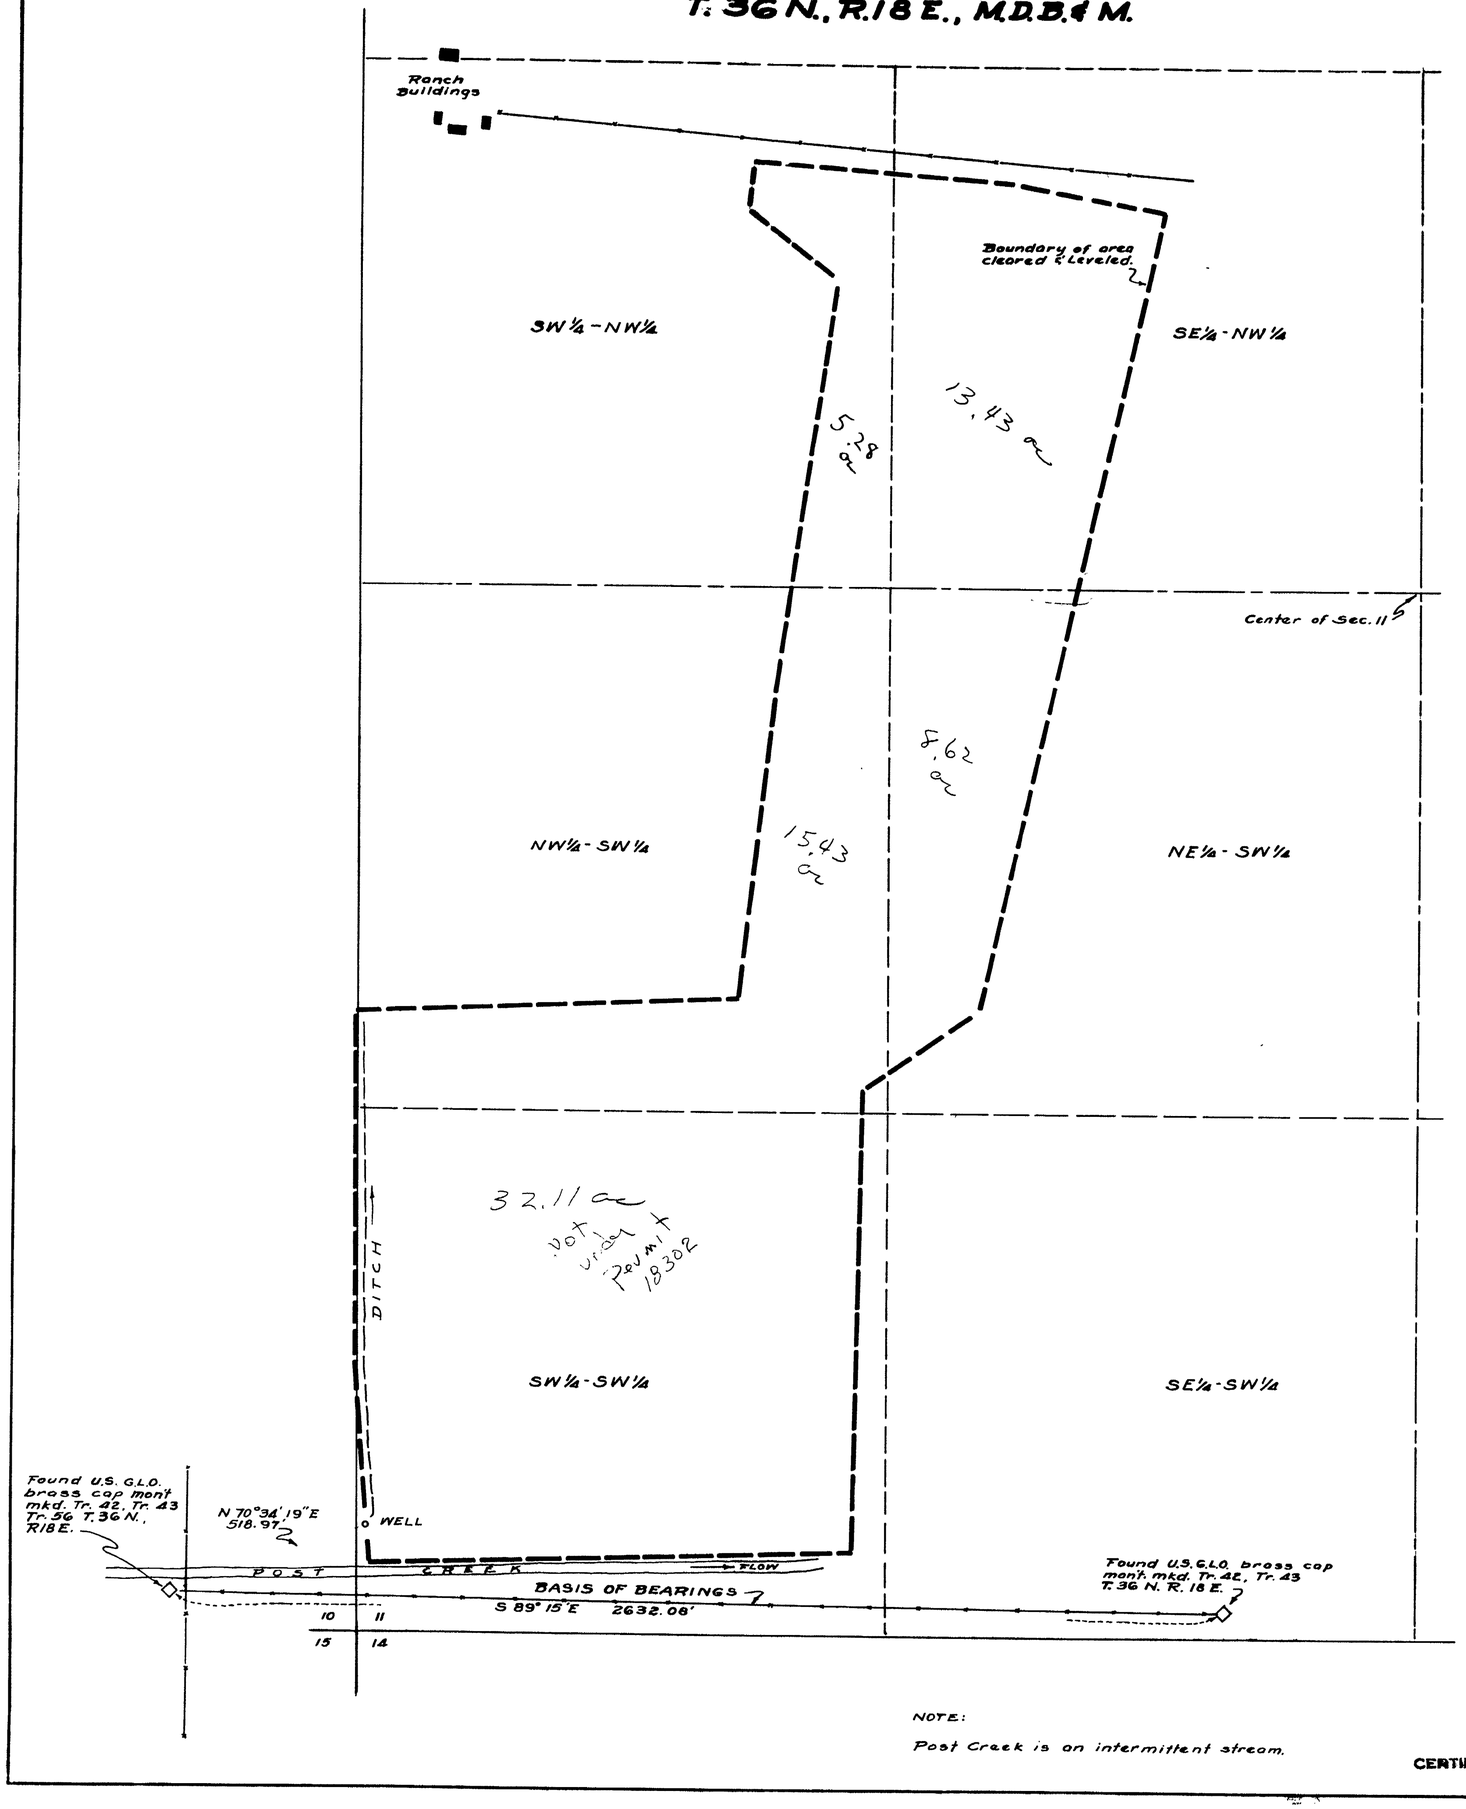

NOTE:

Post Creek is an intermittent stream.

CULTURAL MAP TABULATION

SEC.	SUB-DIVISION	TWP.	RANGE	CULTIVATED ACREAGE	DESC. OF CULTURE	DATE OF FIRST CULTURE
11	SW-NW	36N	18 E	5.28	Alfalfa	
11	SE-NW	36N	18 E	13.43	"	
11	NW-SW	36N	18 E	15.43	"	
11	NE-SW	36N	18 E	8.62	"	
11	SW-SW	36N	18 E	32.11	Alfalfa	

STATE OF CALIFORNIA }
County of Modoc } S.S.

I, Robert W. Wickenden, being first duly sworn, depose and say that this map consisting of one sheet has been correctly drawn to the designated scale from field notes of a survey made by me or under my direction between the 18th. day of March and the 5th. day of April, 1964: that it truly and correctly represents the proposed location and extent of the works used to divert water from an underground source in Washoe County by Mr. Melvin A. Stevenson for irrigation purposes under Application No. 18302. That the point of diversion, the location, size of the diverting channel, location and description of all measuring devices, the location and extent of lands owned or controlled by the applicant upon which water applied for under Application No. 18302 is used, together with the area and kind of culture in each 40 acre subdivision and the location and names of all other works or steams which are crossed by or connected with said works are fully and correctly designated hereon.

Robert W. Wickenden
STATE WATER RIGHT SURVEYOR

Subscribed and sworn to before me this 6th. day of April, 1964.

Mymie Baldwin
Notary Public in and for the County of Modoc, State of California.

My commission expires April 14th., 1967.

0 500 1000

SCALE 1" = 200'

FILED
~~April 8 1965~~
MAY 7 1965
STATE ENGINEER'S OFFICE

CERTIFICATE No. 6802 ISSUED 10-1-68

MAP

TO ACCOMPANY PROOF OF BENE-FICIAL USE UNDER APPLICATION NO. 18302 FOR IRRIGATION BY FOUR STAR CATTLE COMPANY FROM AN UNDERGROUND SOURCE.

22549 18302