SECTION	SUBDIVISION	T.N.S.P	RANGE	CULTIVATED ACREAGE	DESCRIPTION OF CULTURE	DATE OF FIRST CULTURE
3	LOT 1	35	66	45.56	HAY & WEIRDS	
3	LOT 2	35	66	20.27	"	
3	SW1/4 NE1/4	35	66	8.83	"	
3	SE1/4 NE1/4	35	66	25.34	"	

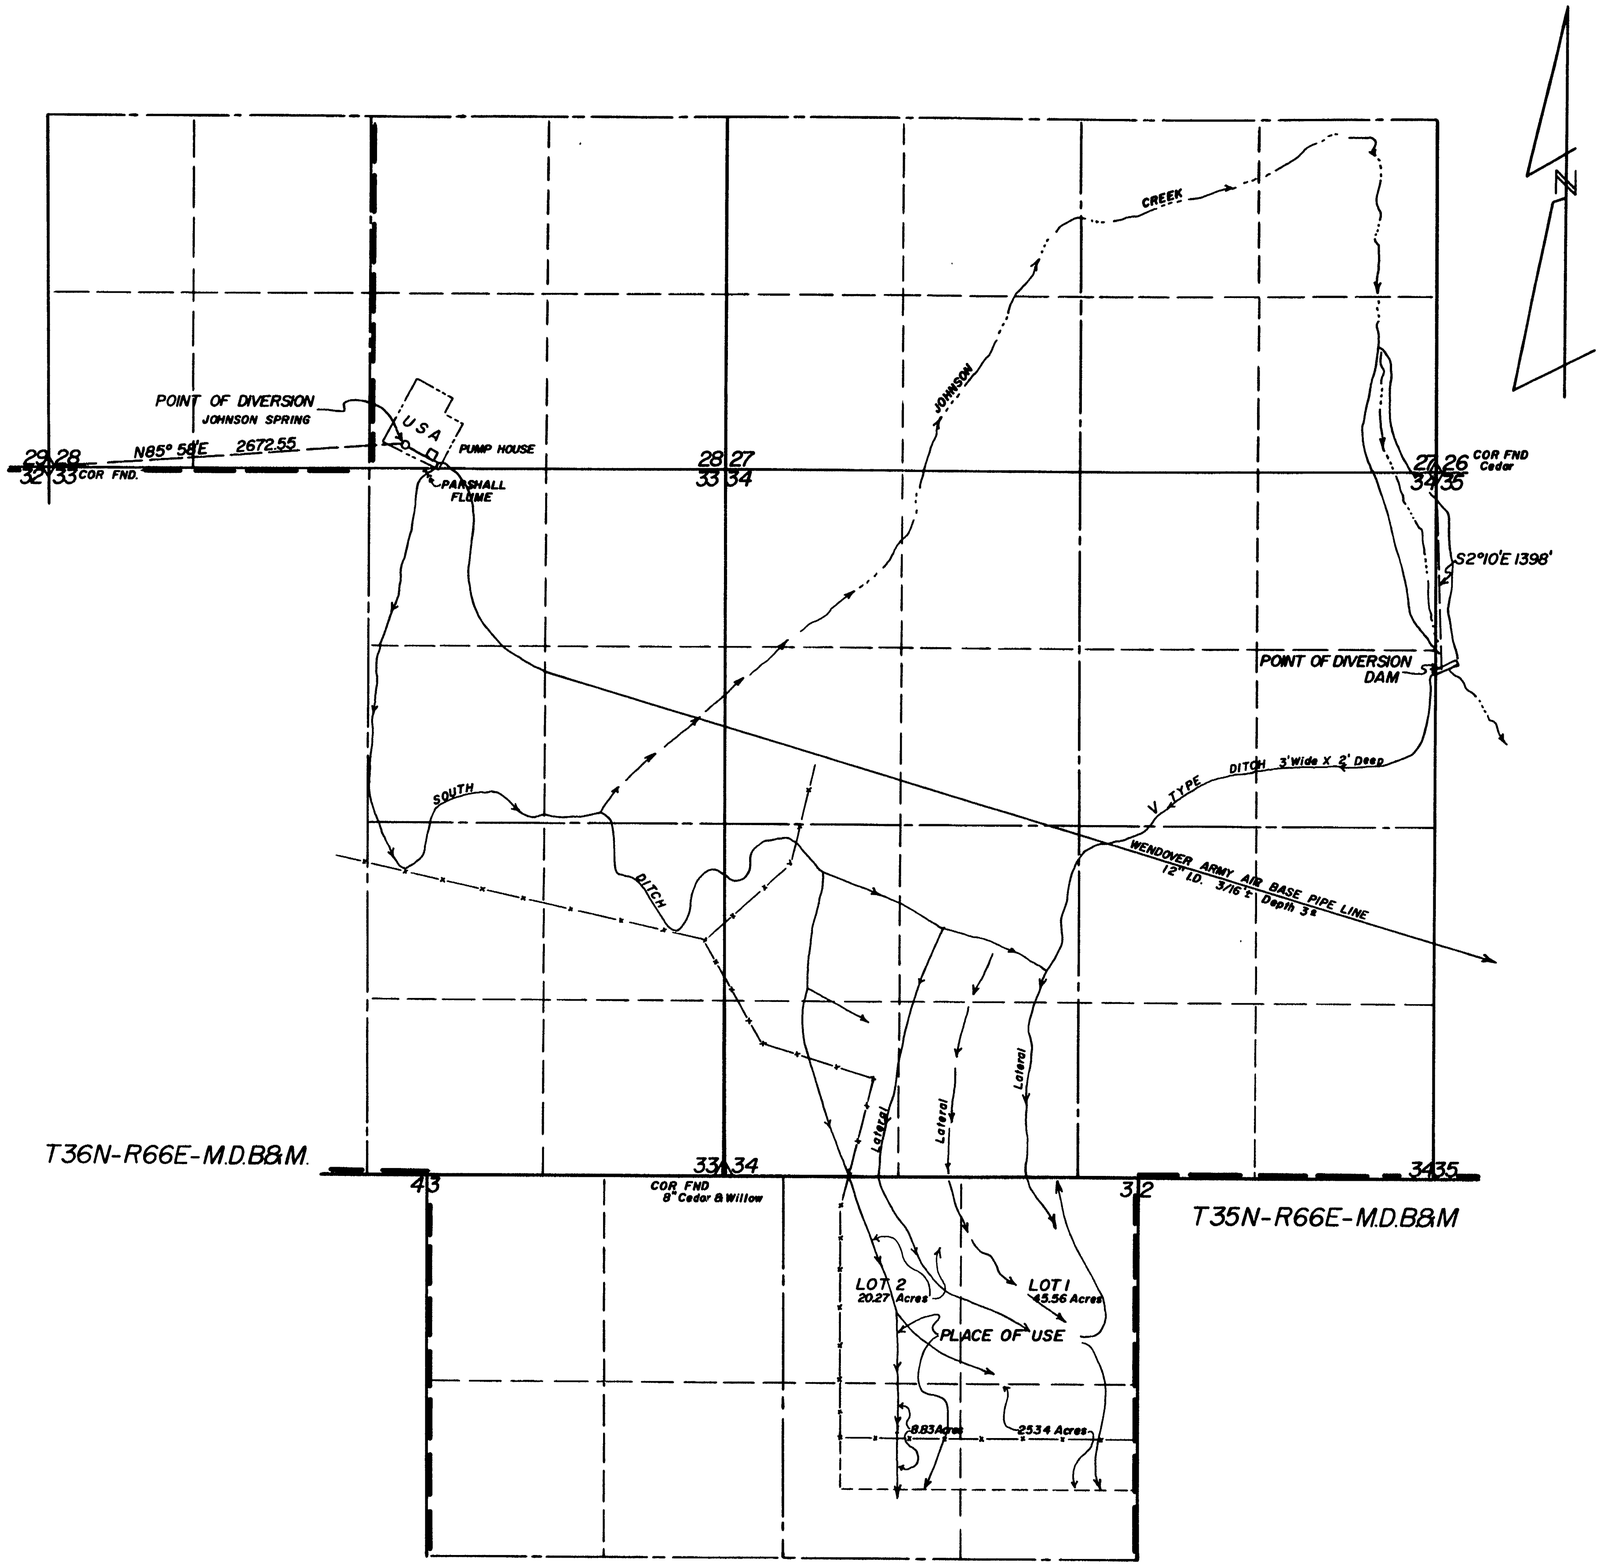

STATE OF NEVADA
ss.
COUNTY OF ELKO

I, W.H. Settelmeyer, being first duly sworn, depose and say that this map, consisting of 1 sheet, has been correctly drawn to the designated scale from field notes of a survey made under my supervision and direction, between the 15th day of April, 1960; and the 1st day of Oct., 1964, and correctly represents the proposed location and extent of the works used to divert water from JOHNSON CREEK in ELKO County, by BIG SPRINGS LAND & CATTLE CO. for IRRIGATION purposes, under Application No 18310. That the point of diversion, the location, size of the diverting channel, location and description of all measuring devices, the location and extent of lands owned or controlled by the applicant upon which water applied for under Application No. 18310 is used, together with the area and kind of culture in each 40-acre subdivision, and the location and names of all other works or streams which are crossed by or connected with said works are fully and correctly designated thereon.

W.H. Settelmeyer
State Water Right Surveyor

Subscribed and sworn to before me this 8th day of DEC., 1964.

Frank Weinrauch

Notary Public in and for ELKO County, Nevada.
My commission expires FEB. 3, 1967.

0 500 1000 1500 2000 2500
Scale 1" = 600'

STATE ENGINEER
1964 DEC 10 AM 10 05

FILED
Dec 10, 1964
STATE ENGINEER'S OFFICE

CERTIFICATE No. 5831 ISSUED February 12, 1965

W-64024

MAP
TO ACCOMPANY PROOF OF BENEFICIAL USE
UNDER APPLICATION No. 18310 FOR
IRRIGATION
BY
BIG SPRINGS LAND & CATTLE CO.
FROM JOHNSON CREEK

18310