Sec.	Subdivision	Township	Range	Cultivated acreage	Description of culture	Date of first culture
1	SW¼ SW¼	8 N	57 E	20	Grass Hay	
2	SE¼ SE¼	8 N	57 E	40	Grass Hay	
12	NW¼ NW¼	8 N	57 E	20	Grass Hay	

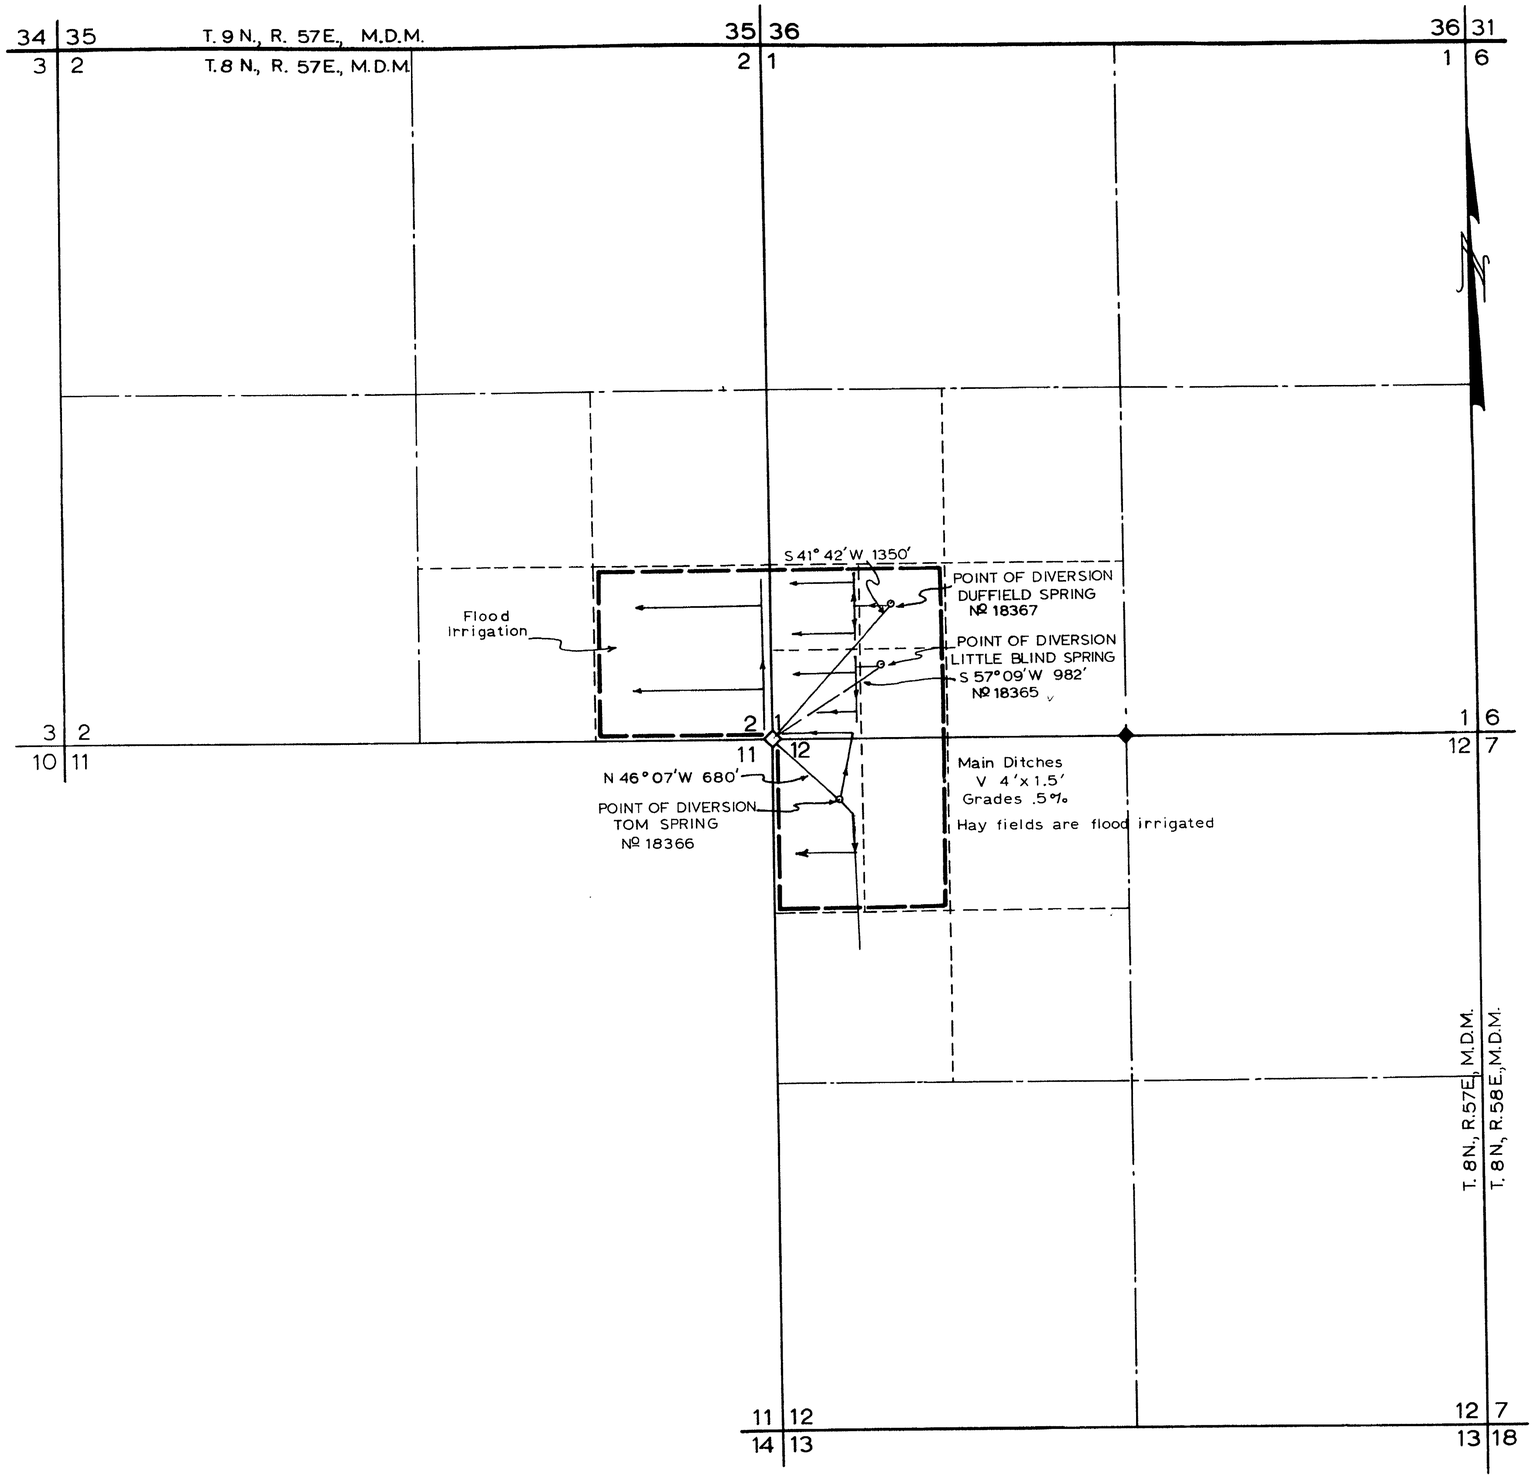

STATE OF NEVADA
COUNTY OF NYE } SS

I, Harry H. Hughes, being first duly sworn, depose and say that this map, consisting of one sheet, has been correctly drawn to the designated scale from field notes of a survey made by me (or under my supervision and direction) between the 10th day of October and the 11th day of October, 1959; that it truely and correctly represents the location and extent of the works used to divert water from Tom, Duffield and Little Blind Springs, in Nye County, by Edna G. Cox, for irrigation purposes, under application number Nos. 18365 18366 18367. That the point of diversion, the location, size and grades of the diverting channel, location and description of all measuring devices, thelocation and extent of lands owned or controled by the applicant upon which water applied for under application Nos 18365 18366 18367 are used, together with the area and kind of culture in each 40-acre subdivision, and the location and names of all other works or streams which are crossed by or connected with said works are fully and correctly designated thereon.

Harry H. Hughes
State Water Right Surveyor

Subscribed and sworn to before me
this 6th day of Nov. 1962
Notary Public in and for Nye County Nevada

SCALE 1 in. = 600 ft.

0 600 1200 1800 2400

MAP TO ACCOMPANY
PROOF OF BENEFICIAL USE
UNDER APPLICATION Nos. 18365 18366 18367
FOR
IRRIGATION
BY
EDNA G. COX
FROM
TOM, DUFFIELD & LITTLE BLIND SPRING

18365 – CERTIFICATE No. 5506 ISSUED April 12, 1963
18366 – CERTIFICATE No. 5507 ISSUED April 12, 1963
18367 – CERTIFICATE No. 5508 ISSUED April 12, 1963

FILED
NOV 14 1962
STATE ENGINEER'S OFFICE
STATE ENGINEER'S OFFICE

1962 NOV 14 AM 11 19

18367 - 18366 File under 18365