Section	Subdivision		Township	Range	Cultivated Acreage	Description of Culture	Date of first Culture
24	SE 1/4	SW 1/4	12 N.	67 E	8.429 Acs.	Rye Grass	
24	SW 1/4	SW 1/4	12 N.	67 E	8.033 Acs.	Rye Grass	
26	NE 1/4	NE 1/4	12 N.	67 E.	5.289 Acs.	Rye Grass	
			Total Acreage		19.751 Acs.		

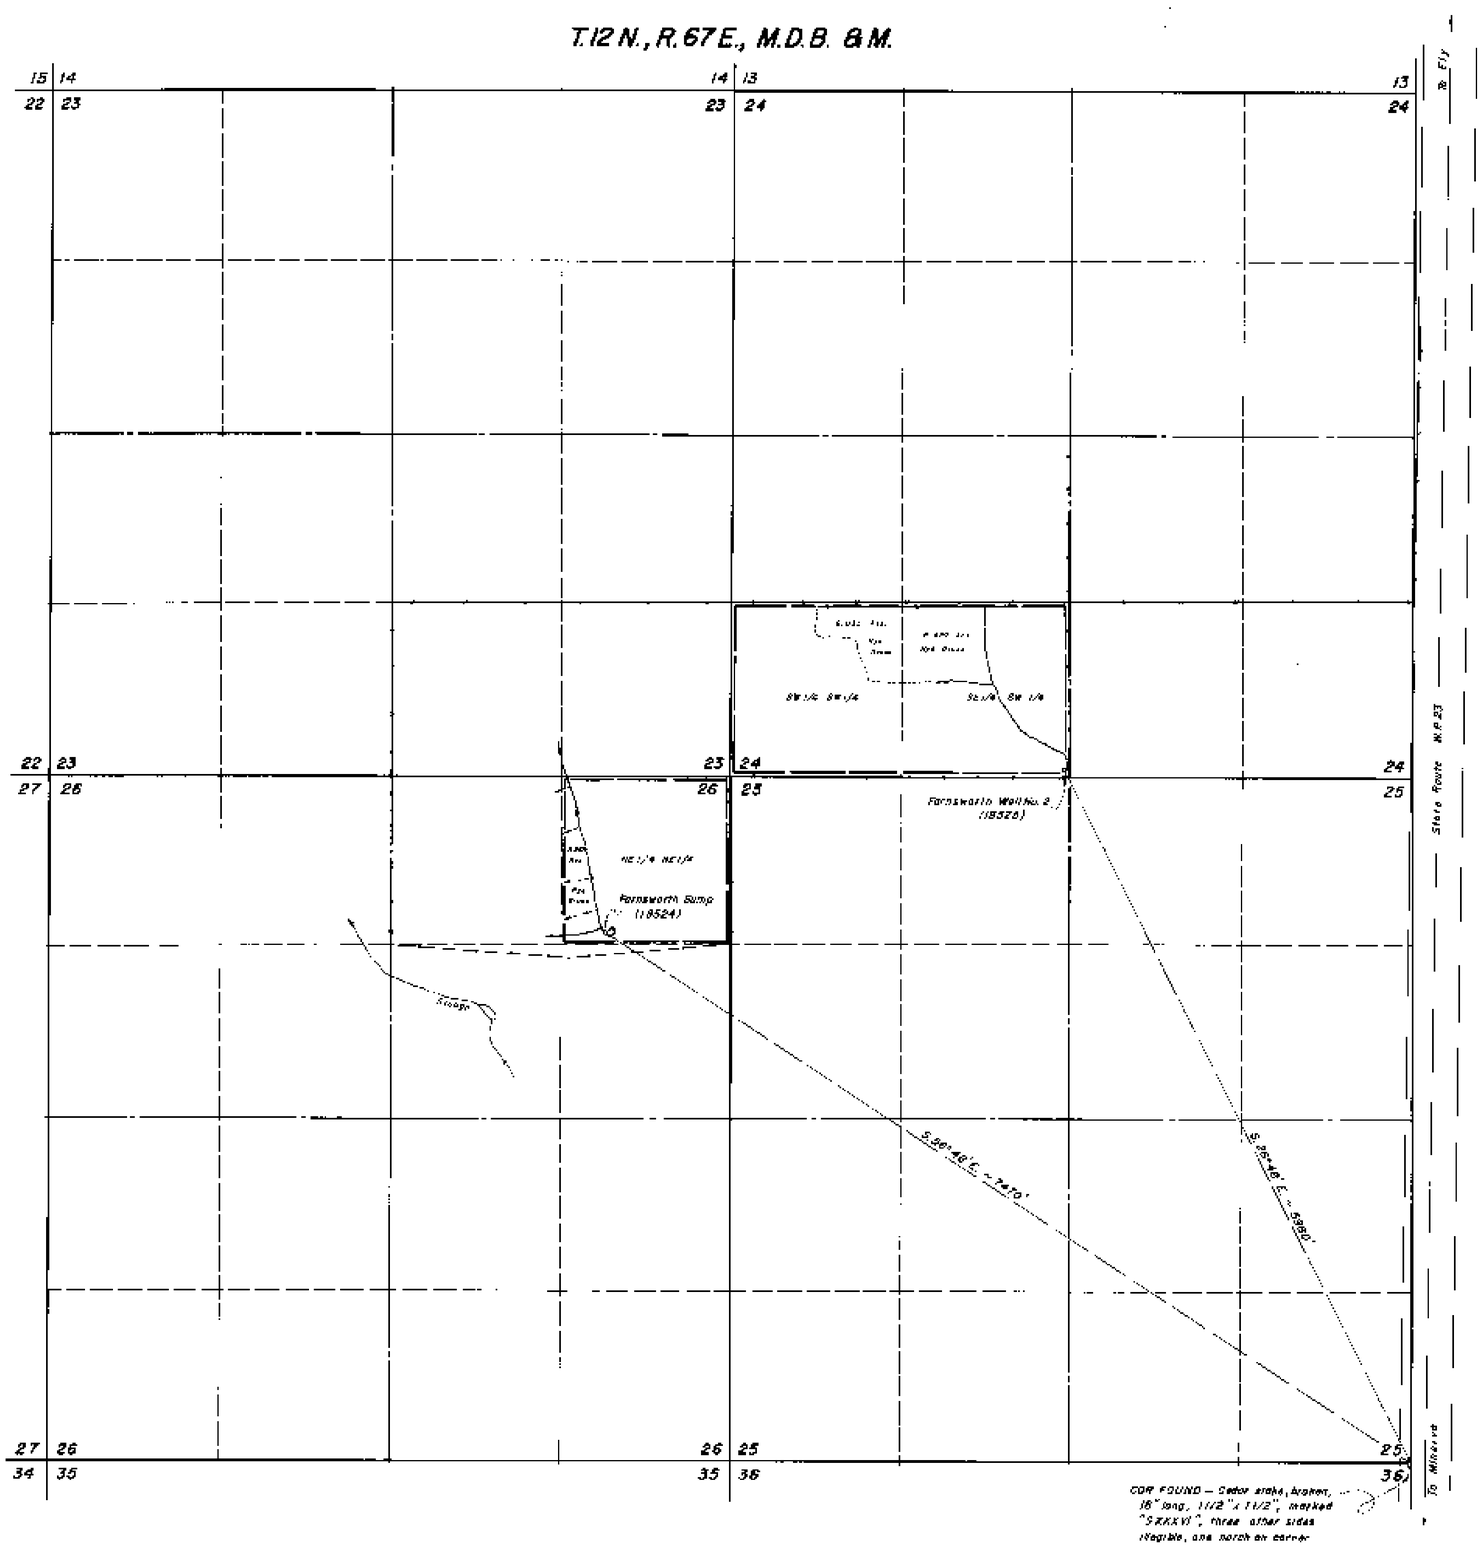

STATE OF NEVADA
County of White Pine } ss

I, Robert W. Millard, being first duly sworn, depose and say that this map consisting of 1 sheet, has been correctly drawn to the designated scale from field notes of a survey made under my supervision and direction between the 7th and 9th days of June, 1966, that it truly and correctly represents the location and extent of the works used to divert water from Underground Sources in White Pine County by Myrl Y. Farnsworth for irrigation purposes under Application No's 18524 and 18525 that the point of diversion, the location and sizes of the diverting channels, location and description of all measuring devices, the location and extent of lands owned or controlled by the applicant upon which water applied for under Application No's 18524 and 18525 is used, together with the area and kind of culture in each 40-Acre subdivision, and the location and names of all other works or streams which are crossed by or connected with said works are fully and correctly designated thereon.

State Water Right Surveyor

Subscribed and sworn to before me this day of June, 1964

Notary Public in and for White Pine County, Nevada
My commission expires May 7, 1969

0 600 1200 1800 2400
Scale – 1" = 600'

CERTIFICATE No. 6138 ISSUED Jan. 12 1967
CERTIFICATE No. 6992 ISSUED 4-18-69

OFFICE STATE ENGINEER
1966 JUN 20 AM 10 57

FILED JUN 20 1966 STATE ENGINEER'S OFFICE

R.W. MILLARD & ASSOC., INC.

DATE	DESCRIPTION

FIELD RWM	DESIGN	DWG. No.
DETAIL RAB	TRACING RAB	FILE No.
CALC.	CHECK	
COMP.	APPROVED	

MAP TO ACCOMPANY PROOF OF BENEFICIAL USE UNDER PERMIT No.'s 18524 & 18525
FOR IRRIGATION
BY MYRL Y. FARNSWORTH
FROM UNDERGROUND SOURCES

REGISTERED ENGINEERS R.W. MILLARD & ASSOC., INC. LAND SURVEYORS
June, 1966 ELY · ELKO · BENO

60 18T 84265 T18525 under 18524