Section	Subdivision	Township	Range	Cultivated acreage	Description of Culture
11	SW¼NE¼	41 N.	28E.	0.34	Alfalfa
"	SE¼NE¼	"	"	15.98	"
"	NW¼SE¼	"	"	13.33	"
"	NE¼SE¼	"	"	40.00	"
"	SE¼SE¼	"	"	35.81	"
"	SW¼SE¼	"	"	32.41	"
"	SE¼SW¼	"	"	0.17	"
12	SW¼NW¼	"	"	0.53	"
"	NW¼SW¼	"	"	17.62	"
"	SW¼SW¼	"	"	2.09	"
13	Lot 4	"	"	0.44	"
14	Lot 1	"	"	44.82	"
"	Lot 2	"	"	27.58	"
"	NW¼NE¼	"	"	40.00	"
"	SW¼NE¼	"	"	9.50	"
"	NE¼NW¼	"	"	8.06	"
		Total		288.68	"

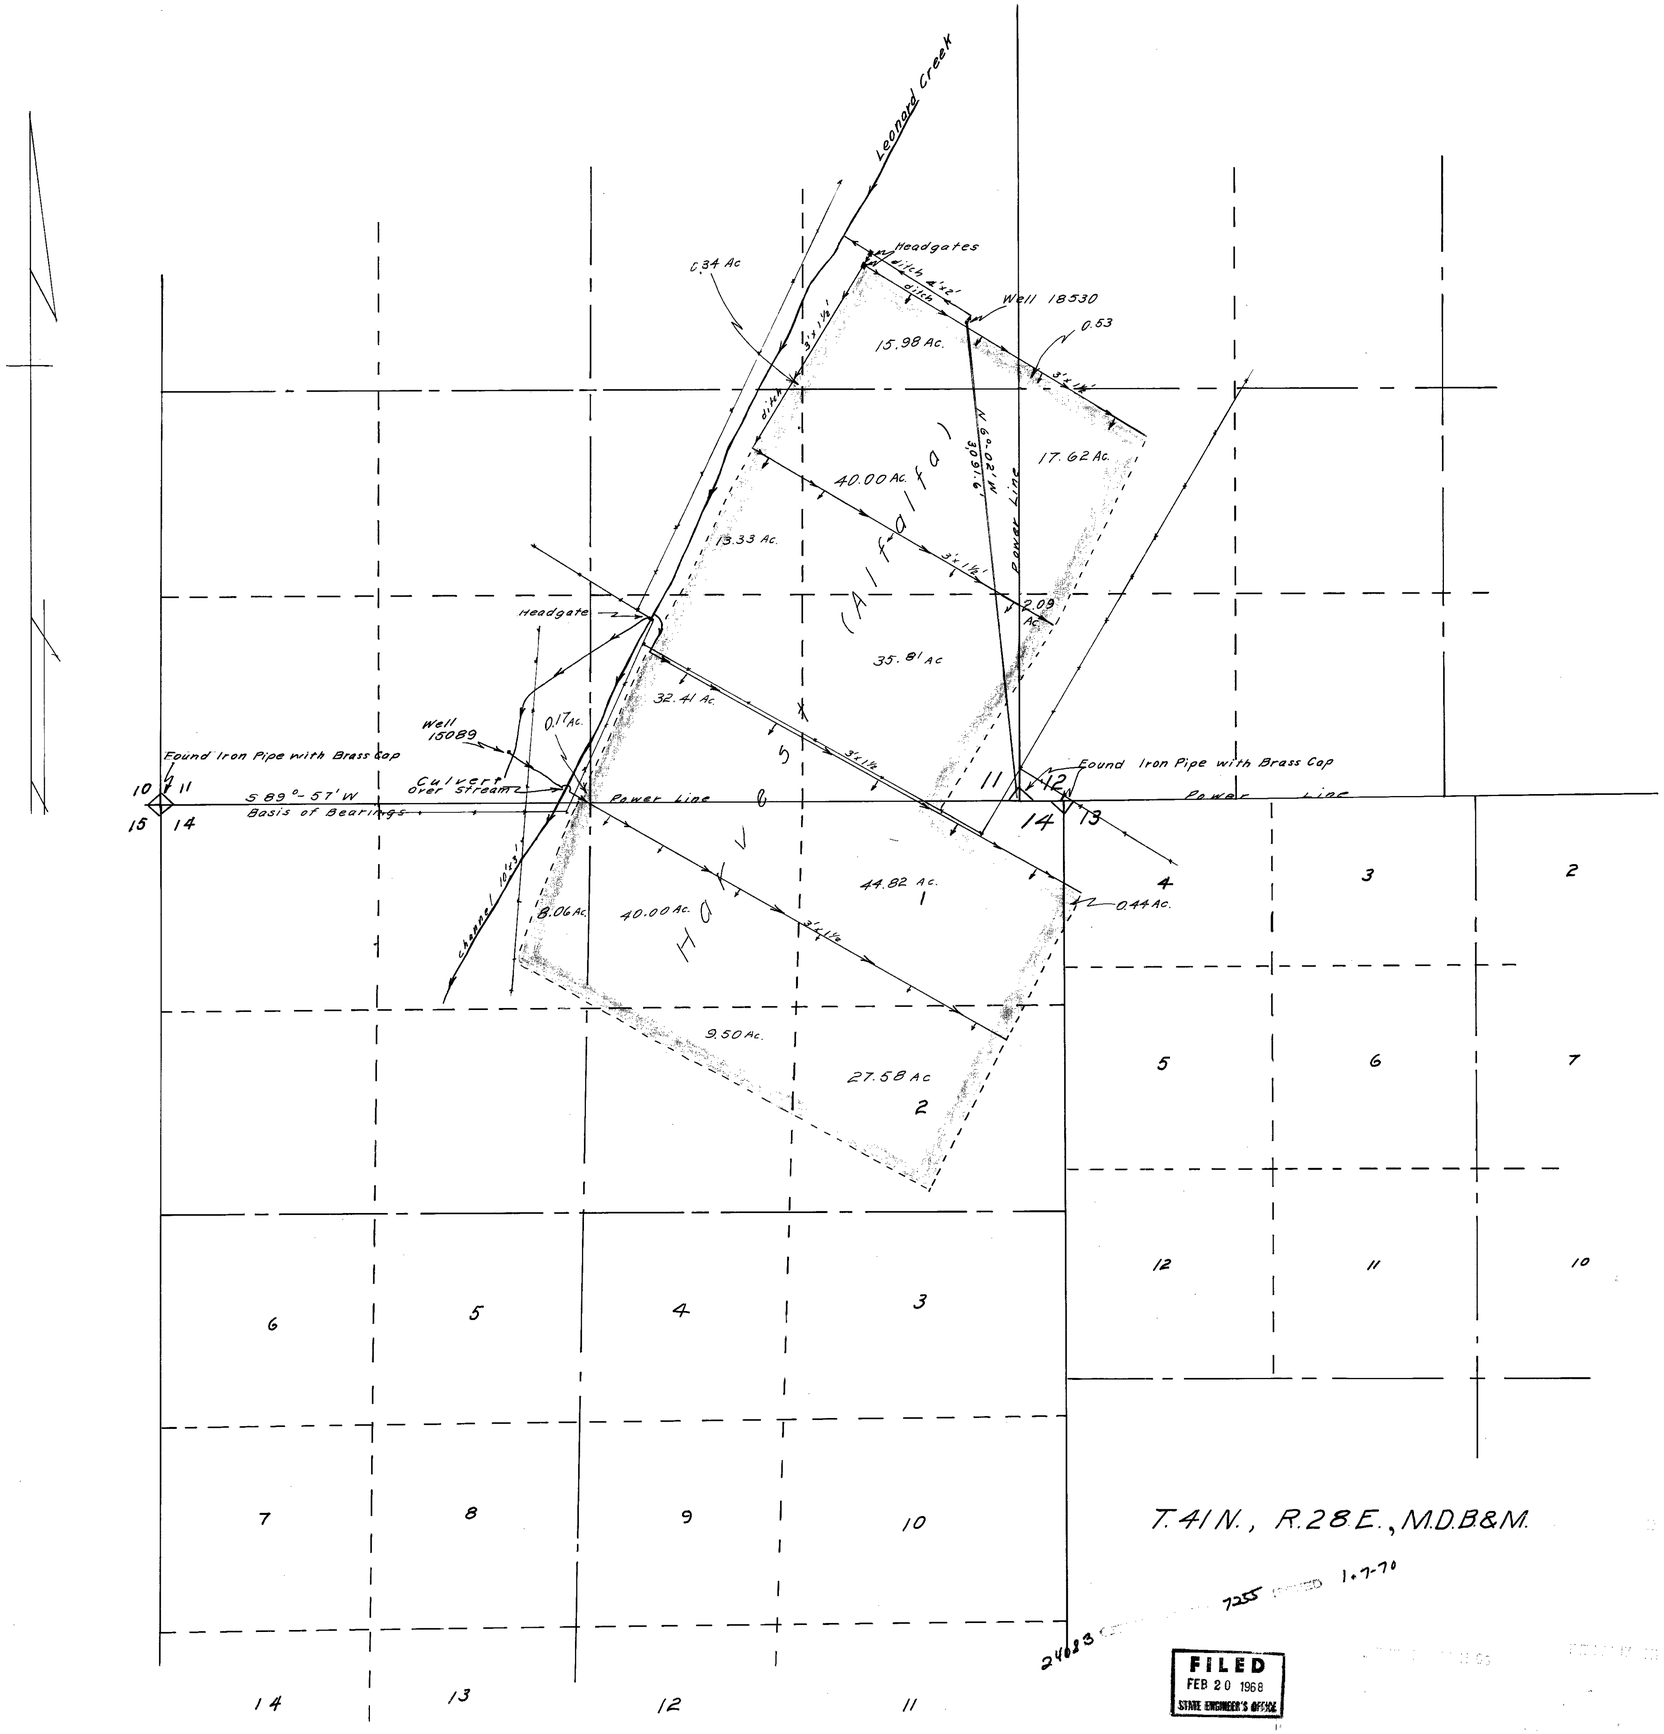

STATE OF NEVADA
COUNTY OF HUMBOLDT } s. s.

I, J. R. Caldwell, being first duly sworn, depose and say that this map consisting of one sheet has been correctly drawn to the designated scale from field notes of a survey made by me on the 24th day of April, 1967, that it truly and correctly represents the location and extent of the works used to divert water from underground in Humboldt County, by Mitchell Bidart Jr. for irrigation and domestic purposes under permit no. 18530. That the point of diversion, the location, size of the diverting channel, location and description of all measuring devices, the location and extent of lands owned or controlled by the applicant upon which water applied for under Permit no. 18530 is used, together with the area and kind of culture in each 40-acre subdivision, and the location an names of all other works or streams which are crossed by or connected with said works are fully and correctly designated thereon.

J. R. Caldwell
State Water Right Surveyor

REGISTERED SURVEYOR
J. R. CALDWELL
No. 2707

Subscribed and sworn to before me this 11th day of May, 1967

Toni Blake
Notary Public and for Humboldt County, Nev.

TONI BLAKE
Notary Public — State of Nevada
Humboldt County
My Commission Expires Feb. 1, 1971

Scale 1" = 500'

500 0 500 1000 1500 2000

MAP TO ACCOMPANY PROOF OF BENEFICIAL USE

UNDER APPLICATION No. 18530
For: Irrigation & Domestic
By: Mitchell Bidart Jr.
From: An Underground Source
In: Humboldt County, Nevada.

FILED
FEB 20 1968
STATE ENGINEER'S OFFICE

7255 1-7-70

80262 T 78858 24083 ~~24083~~ 18530 ← File Under