Section	Sub-Division	Twn Ship	Range	Cultivated Acreage	Description of Culture	Date of First Culture
7	SE¼ SE¼	31 N	50 E	8.7	Mixed Pasture	
7	" "	"	"	3.0	Alfalfa	
7	NE¼ SE¼	"	"	2.0	Mixed Pasture	
7	" "	"	"	1.9	Alfalfa	
8	NW¼ SW¼	"	"	0.5	"	
8	SW¼ SW¼	"	"	12.4	"	
8	" "	"	"	15.2	Mixed Pasture	
8	SE¼ SW¼	"	"	21.0	Alfalfa	
8	" "	"	"	1.3	Mixed Pasture	
8	SW¼ SE¼	"	"	12.1	Alfalfa	
9	SW¼ SW¼	"	"	4.9	Mixed Pasture	
9	" "	"	"	2.4	Alfalfa	
16	NW¼ NW¼	"	"	19.4	"	
16	SW¼ NW¼	"	"	2.2	"	
17	NW¼ NW¼	"	"	26.8	Mixed Pasture	
17	NE¼ NW¼	"	"	33.9	" "	
17	" "	"	"	3.4	Alfalfa	
17	SE¼ NW¼	"	"	2.0	Pasture	
17	" "	"	"	7.4	Alfalfa	
17	NW¼ NE¼	"	"	15.7	"	
17	" "	"	"	20.2	Mixed Pasture	
17	NE¼ NE¼	"	"	35.0	Alfalfa	
17	" "	"	"	2.2	Mixed Pasture	
17	SW¼ NE¼	"	"	39.7	Alfalfa	
17	SE¼ NE¼	"	"	36.4	"	
17	Lot 2	"	"	14.3	"	
17	Lot 1	"	"	1.8	"	
	Total Acreage		Alfalfa	228.6		
	Total Acreage		Mixed Pasture	117.2		
	Grand Total			345.8		

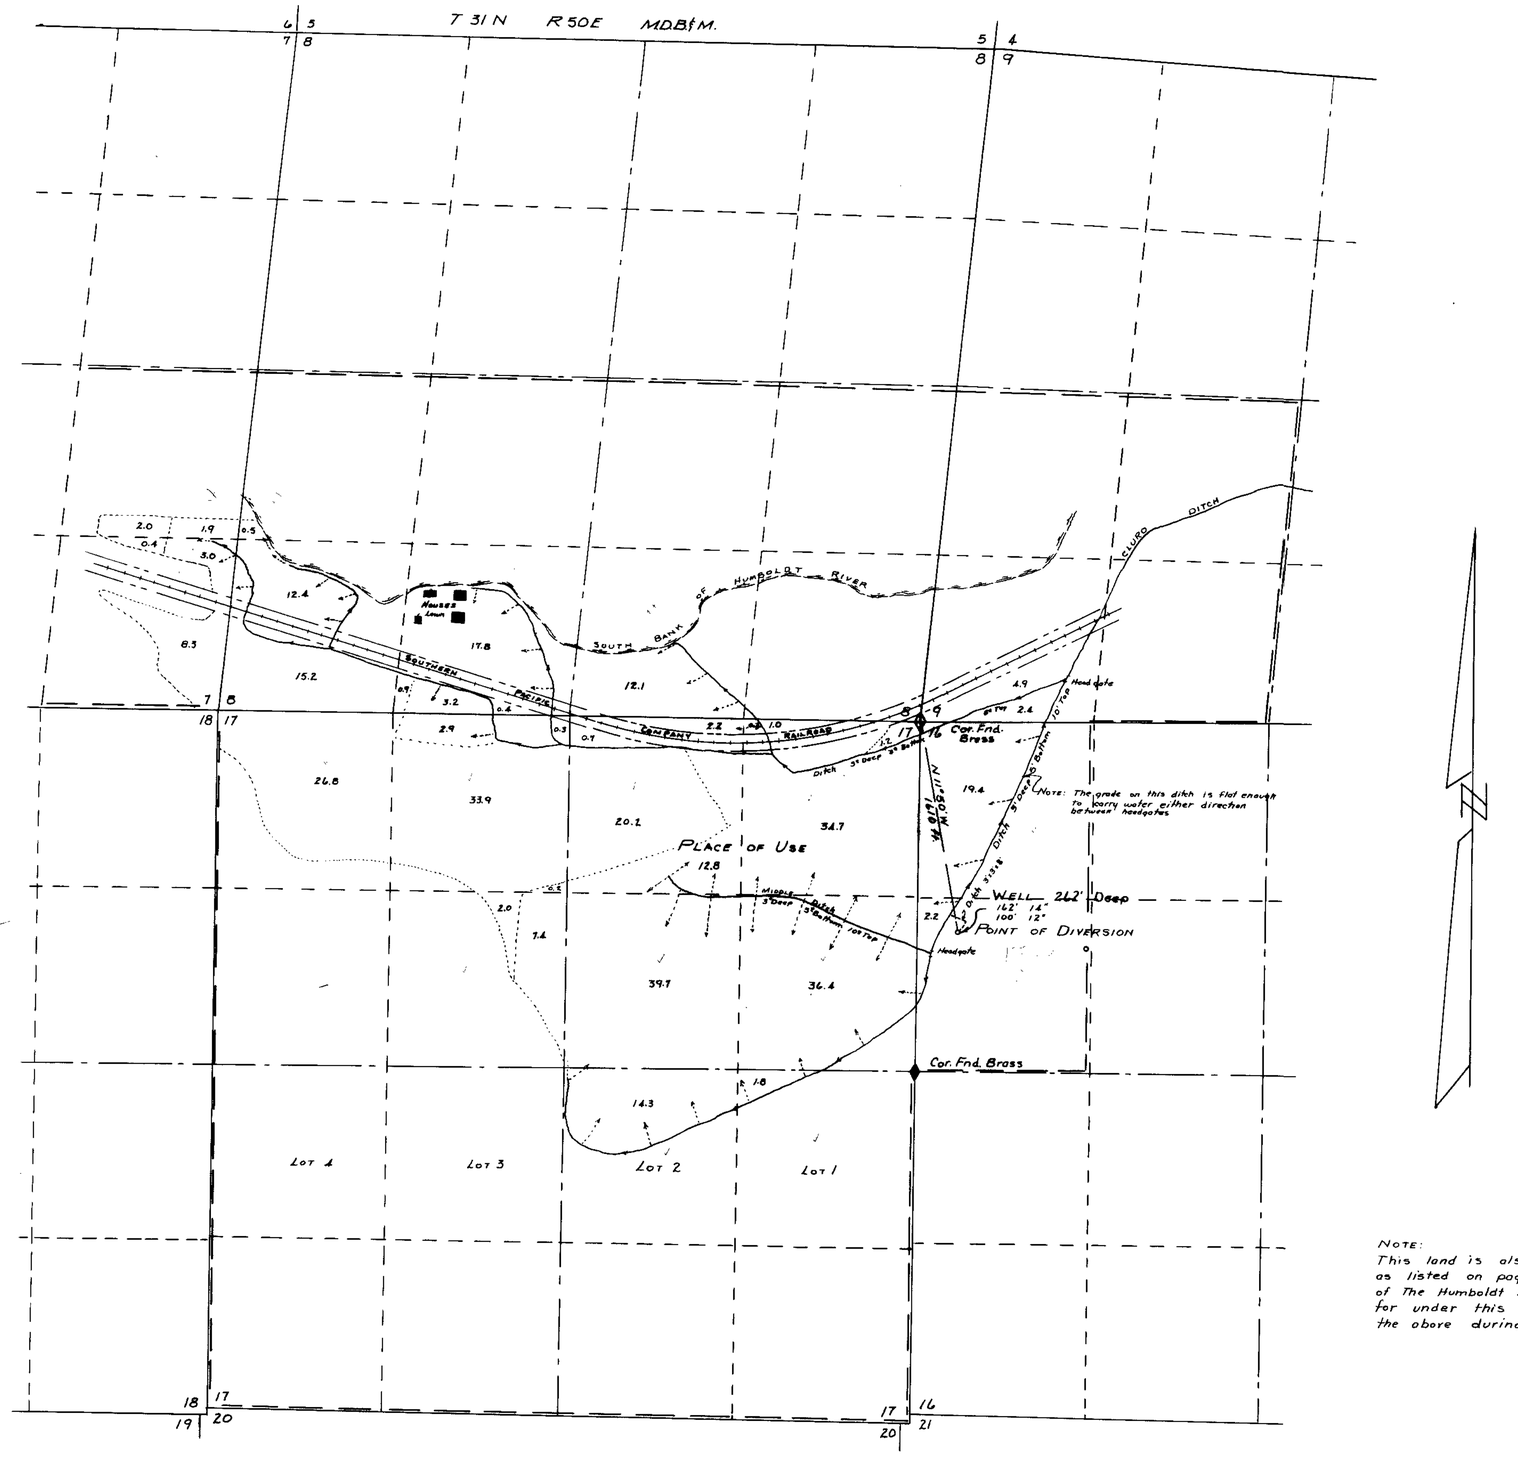

STATE OF NEVADA }
COUNTY OF ELKO } ss.

I, Mark Chilton, being first duly sworn, depose and say that this map, consisting of one sheet has been correctly drawn to the designated scale from field notes of a survey made by me on the 9th day of June 1960 and from maps filed in support of Proof No's 00153 & 00153-B; that it truly and correctly represents the proposed location and extent of the works used to divert water from an underground source in Eureka County by Rose and Colburn for irrigation purposes. That the point of diversion, the location and size of the diverting channel, all reservoirs and basins, the location and names of all other works which will cross or connect with the proposed works, and the boundary of all lands, showing by 40-acre subdivisions the areas proposed to be irrigated, are fully and correctly designated thereon.

Mark Chilton
STATE WATER RIGHT SURVEYOR

Subscribed and sworn to before me this day of June 1960. Frank Weinrauch

NOTE:
This land is also covered by Proof No. 00153 as listed on page No. 94 of the Bartlett Decree of The Humboldt River Adjudication. Water applied for under this application will be used to supplement the above during short seasons.

Scale 1" = 600'

OFFICE
STATE ENGINEER
1960 JUN 20 AM 11 51

FILED
June 20, 1960
STATE ENGINEER'S OFFICE

CERTIFICATE No. 6055 ISSUED May 26, 1966

MAP
To Accompany Application To Appropriate Water For Irrigation By Rose & Colburn From An Underground Source

71488 7145444092 32730 18570