Sec.	Subdivision	Township	Range	Cultivated acreage	Description of culture	Date of first culture
18	SE 1/4, SW 1/4	7 N	42 E	24.1	ALFALFA	
18	SE 1/4, SW 1/4	7 N	42 E	15.9	OATS	

S 1/2 SEC. 18; SW 1/4, SEC. 17, T. 7 N., R. 42 E., M. D. M. NYE COUNTY, NEVADA

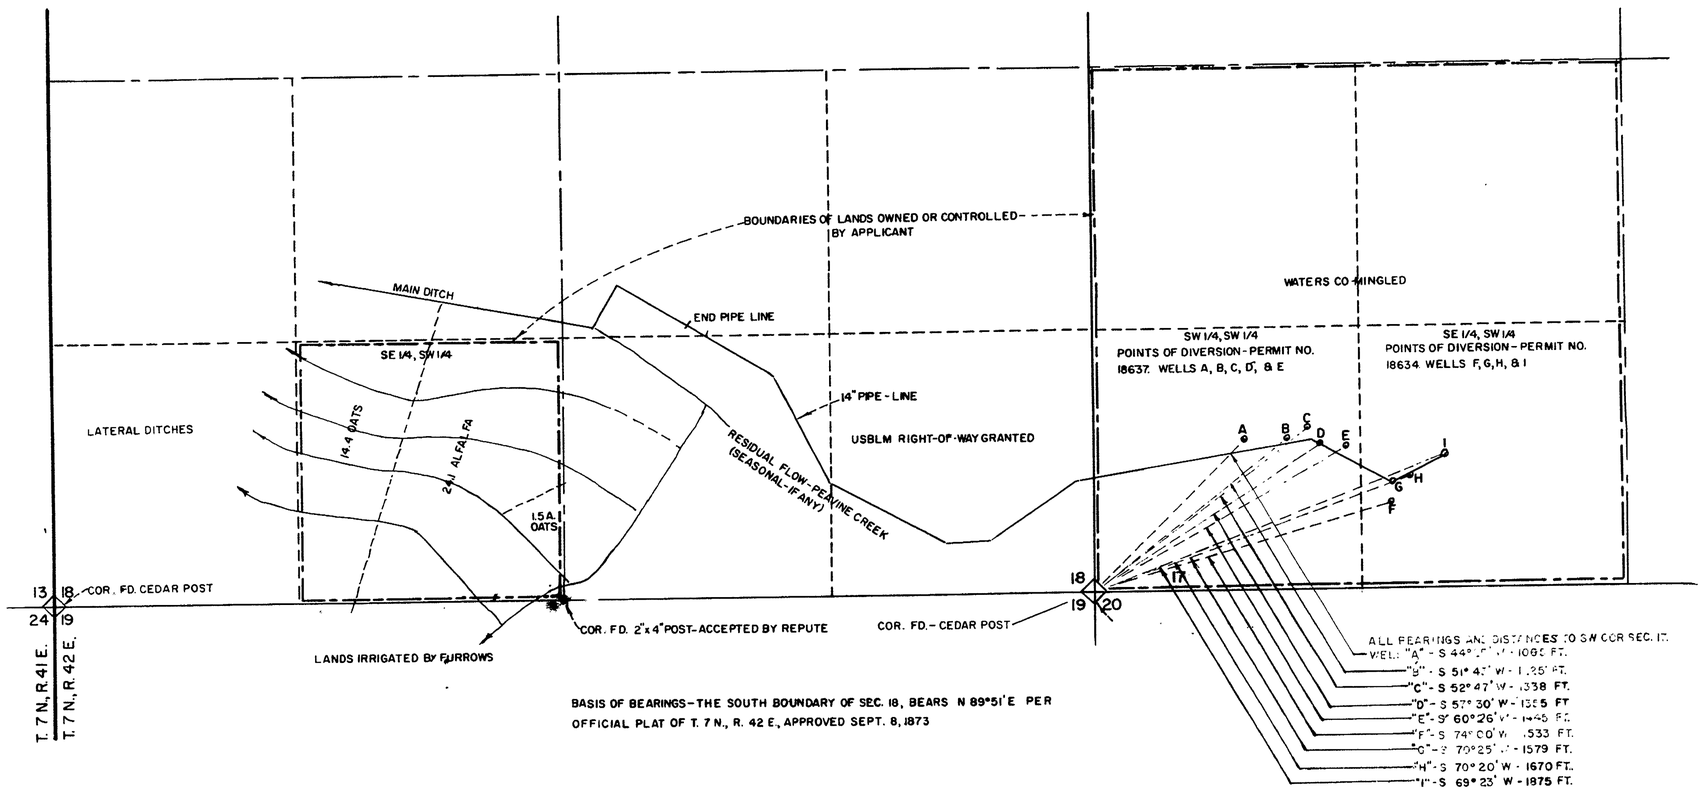

BASIS OF BEARINGS-THE SOUTH BOUNDARY OF SEC. 18, BEARS N 89°51'E PER OFFICIAL PLAT OF T. 7 N., R. 42 E., APPROVED SEPT. 8, 1873

STATE OF NEVADA
COUNTY OF NYE } SS

I, James C. Perkins, Jr., being first duly sworn, depose and say that this map, consisting of one sheet, has been correctly drawn to the designated scale from field notes of a survey made by me (or under my supervision and direction) between the 17th day of APRIL and the 19th day of APRIL, 1966; that it truly and correctly represents the location and extent of the works used to divert water from UNDERGROUND in NYE COUNTY by PETE BERTOLINO for IRRIGATION purposes. under application number No. 18634 18637. That the point of diversion, the location, size and grades of the diverting channel, location and description of all measuring devices, the location and extent of lands owned or controlled by the applicant upon which water applied for under application No. 18634 18637 are used, together with the area and kind of culture in each 40-acre subdivision, and the location and names of all other works or streams which are crossed by or connected with said works are fully and correctly designated thereon.

James C. Perkins Jr.
State Water Right Surveyor

Subscribed and sworn to before me this 28th day of APRIL 1966

Paula A. Douglass
Notary Public in and for Nye County, Nevada

PAULA A. DOUGLASS
Notary Public State of Nevada
My Commission Expires May 28, 1967

SCALE 1 in. = 400 ft.

400 0 400 800 1200

18634 CERTIFICATE No. 6109 ISSUED Dec. 12, 1966
18637 CERTIFICATE No. 6110 ISSUED Dec. 12, 1966

OFFICE
STATE ENGINEER
1966 MAY 4 AM 10 13

FILED
MAY 4 1966
STATE ENGINEER'S OFFICE

MAP TO ACCOMPANY
PROOF OF BENEFICIAL USE
UNDER APPLICATION No. 18634 18637
FOR
IRRIGATION
BY
PETE BERTOLINO
FROM
UNDERGROUND IN NYE COUNTY

18637 under → 18634