SECTION	SUBDIVISION	TOWNSHIP	RANGE	CULTIVATED ACREAGE	DESCRIPTION OF CULTURE	DATE OF FIRST CULTURE
16	NW4 SW4	3 N.	57 E.	16.445 Acs.	ALFALFA	
16	SW4 SW4	3 N.	57E.	0.744 "	ALFALFA	
16	NE4 SW4	3 N.	57E.	2.562 "	ALFALFA	
16	SE4 SW4	3 N.	57E.	15.702 "	ALFALFA	
16	SW4 SE4	3 N.	57E.	6.776 "	ALFALFA	
16	SW4 SE4	3 N.	57E.	7.024 "	PASTURE	
16	SE4 SE4	3 N.	57E	10.661 "	ALFALFA	
15	SW4 SW4	3 N.	57E	12.148 "	ALFALFA	
15	SE4 SW4	3 N.	57E.	7.851 "	PASTURE	
15	SE4 SE4	3 N.	57E.	1.901 "	ALFALFA	
		TOTAL		81.814		

STATE OF NEVADA,
County of White Pine ss

I, Robert W. Millard, being first duly sworn, depose and say that this map consisting of 1 sheet, has been correctly drawn to the designated scale from field notes of a survey made under my supervision and direction between the 17th & 19th day of April, 1966; that it truly and correctly represents the location and extent of the works used to divert water from underground sources in Nye County, by John Uhalde & Co. for irrigation purposes under application No.18644 . That the point of diversion, the location, size and grades of the diverting channel, location and description of all measuring devices, the location and extent of lands owned or controlled by the applicant upon which water applied for under application No. 18644 is used, together with the area and kind of culture in each 40-acre subdivision, and the location and names of all other works or streams which are crossed by or connected with said works are fully and correctly designated thereon.

State Water Right Surveyor

Subscribed and sworn to before me this 12th day of May, 1966

Robert H Mason

Notary Public in and for White Pine County, Nevada
My commission expires May 7, 1969.

ROBERT A. MASON
Notary Public
County of White Pine, Nevada
My commission expires May 7, 1969

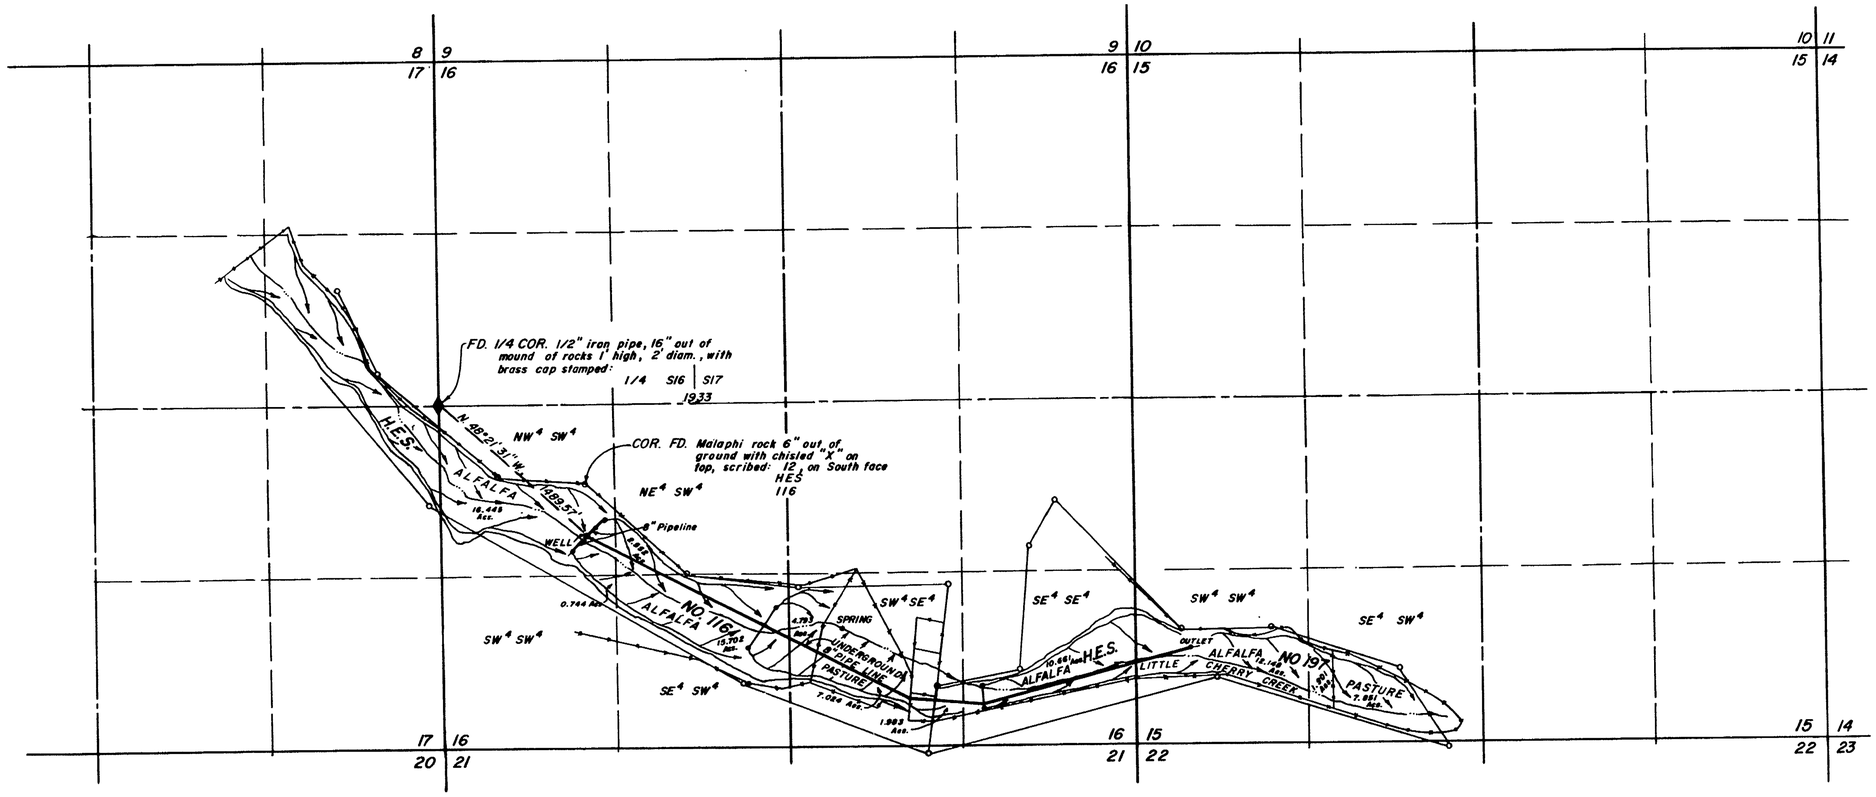

T. 3 N., R. 57 E., M.D.B. & M.

NOTE
Water pumped to high points in area NW of well when irrigation is needed.

0 600 1200 1800 2400
Scale 1" = 600'

CERTIFICATE No. 6129 ISSUED Jan. 18, 1967

FILED
JUL 21 1968
STATE ENGINEER'S OFFICE

OFFICE
STATE ENGINEER
1966 JUL 21 AM 11 28

R.W. MILLARD & ASSOC., INC.

DATE	DESCRIPTION

FIELD K-F	DESIGN	DR'G. No.
DETAIL K-F	TRACING JLB	FILE No.
CALC.	CHECK K-F	
COMP.	APPROVED	

MAP TO ACCOMPANY PROOF OF BENEFICIAL USE UNDER PERMIT NO. 18644

FOR IRRIGATION

BY JOHN UHALDE & CO.

FROM UNDERGROUND SOURCES

REGISTERED ENGINEERS R.W. MILLARD & ASSOC., INC. LAND SURVEYORS
ELY · ELKO · RENO

18644