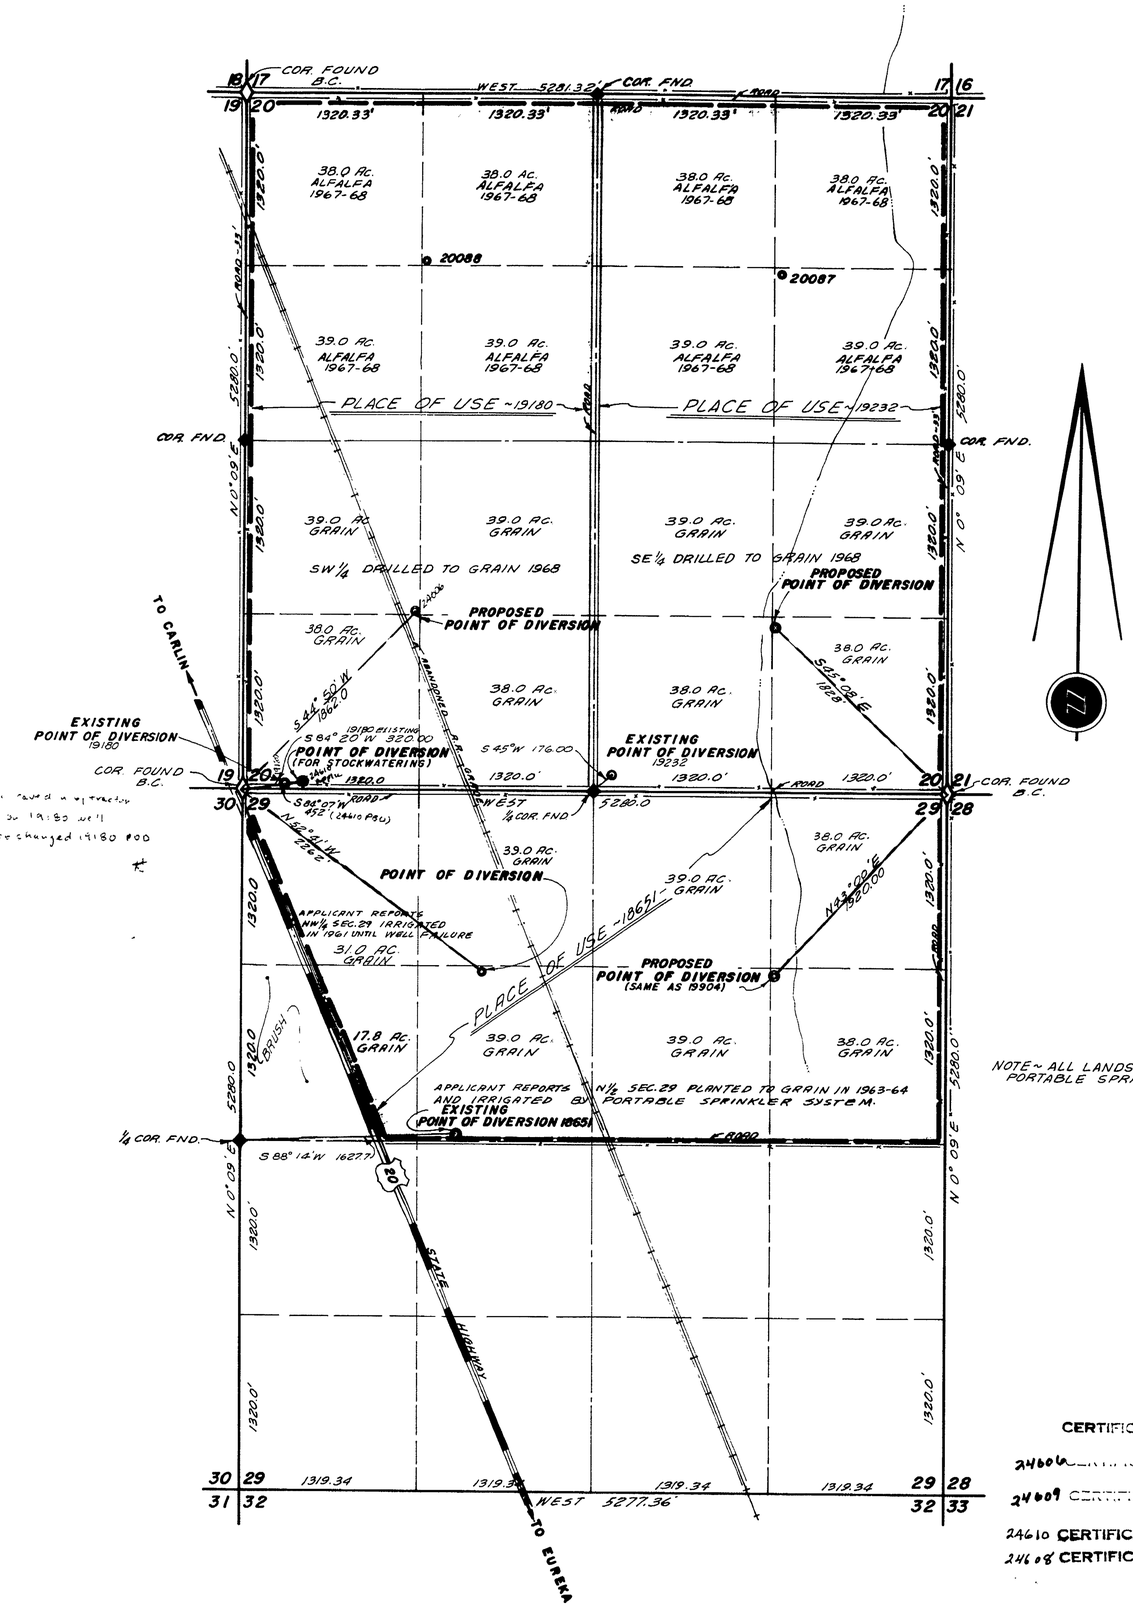

T21N, R53E, M.D.B.&M.

NOTE ~ ALL LANDS IRRIGATED BY PORTABLE SPRINKLER SYSTEM

SECTION	SUBDIVISION	TNSP	RANGE	CULTIVATED ACREAGE	DESCRIPTION OF CULTURE	DATE OF FIRST CULTURE
20	NW 1/4 NW 1/4	21N	53E	39.0	HARVEST CROP	
"	SW 1/4 NW 1/4	"	"	39.0	" "	
"	NW 1/4 SW 1/4	"	"	39.0	" "	
"	SW 1/4 SW 1/4	"	"	39.0	" "	
"	NW 1/4 SE 1/4	"	"	39.0	" "	
"	SW 1/4 SE 1/4	"	"	39.0	" "	
20	SE 1/4 SE 1/4	21N	53E	39.0	HARVEST CROP	

TOTAL ACRES = 308.0 ~ PER 19180

20	NW 1/4 NW 1/4	21N	53E	39.0	HARVEST CROP	
"	SW 1/4 NW 1/4	"	"	39.0	" "	
"	NW 1/4 SW 1/4	"	"	39.0	" "	
"	SW 1/4 SW 1/4	"	"	39.0	" "	
"	NW 1/4 SE 1/4	"	"	39.0	" "	
"	SW 1/4 SE 1/4	"	"	39.0	" "	
20	SE 1/4 SE 1/4	21N	53E	39.0	HARVEST CROP	

TOTAL ACRES = 308.0 ~ PER 19232

29	NW 1/4 NW 1/4	21N	53E	31.0	HARVEST CROP	
"	SW 1/4 NW 1/4	"	"	39.0	" "	
"	NW 1/4 SW 1/4	"	"	17.8	" "	
"	SW 1/4 SW 1/4	"	"	39.0	" "	
"	NW 1/4 SE 1/4	"	"	39.0	" "	
29	SW 1/4 SE 1/4	21N	53E	39.0	" "	
29	SE 1/4 SE 1/4	21N	53E	39.0	HARVEST CROP	

TOTAL ACRES = 280.8 ~ PER 18651

TOTAL ACREAGE APPLIED FOR = 896.8

PERMITS 19180, 19232, & 18651

STATE OF NEVADA
COUNTY OF ELKO } S.S.

I, **MARK CHILTON**, BEING FIRST DULY SWORN, DEPOSE AND SAY THAT THIS MAP, CONSISTING OF ONE SHEET, HAS BEEN CORRECTLY DRAWN TO THE DESIGNATED SCALE FROM FIELD NOTES OF A SURVEY MADE BY ME ON THE 10TH DAY OF JUNE 1968; THAT IT TRULY AND CORRECTLY REPRESENTS THE PROPOSED LOCATION AND EXTENT OF THE WORKS USED TO DIVERT WATER FROM **AN UNDERGROUND SOURCE** IN **EUREKA CO.** BY **J.H. SEWELL - LIBERTY LIVESTOCK** FOR **IRRIGATION** AND **DOMESTIC PURPOSES** UNDER APPLICATION NUMBERS 18651, 19180, AND 19232; THAT THE POINT OF DIVERSION, THE LOCATION, SIZE OF THE DIVERTING CHANNEL, LOCATION AND DESCRIPTION OF ALL MEASURING DEVICES, THE LOCATION AND EXTENT OF LANDS OWNED OR CONTROLLED BY THE APPLICANT UPON WHICH WATER APPLIED FOR UNDER A APPLICATION NUMBERS 18651, 19180, AND 19232 IS USED TOGETHER WITH THE AREA AND KIND OF CULTURE IN EACH 40-ACRE SUBDIVISION, AND THE LOCATION AND NAMES OF ALL OTHER WORKS OR STREAMS WHICH ARE CROSSED BY OR CONNECTED WITH SAID WORKS ARE FULLY AND CORRECTLY DESIGNATED THEREON.

REGISTERED PROFESSIONAL ENGINEER - STATE OF NEVADA
MARK CHILTON
LAND SURVEYOR
CIVIL
NO. 1464

Mark Chilton
STATE WATER RIGHT SURVEYOR # 278

SUBSCRIBED AND SWORN TO BEFORE ME THIS 12TH DAY OF JUNE, 1968.

Lora Lunsdt
NOTARY PUBLIC IN AND FOR ELKO CO., NEV.

LORA LUNSDT
Notary Public - State of Nevada
Elko County, Nevada
My Commission Expires May 2, 1970

NOTE ~ BASIS OF BEARING FROM TOWNSHIP PLATS.

0 600 1200 1800 2400 3000
SCALE 1" = 600'

CERTIFICATE No. 7043 ISSUED 6-6-69 24607
24606 CERTIFICATE No. 7239 ISSUED 12-2-69
24609 CERTIFICATE No. 7238 ISSUED 12-2-69
24610 CERTIFICATE No. 7320 ISSUED 8-30-70
24608 CERTIFICATE No. 8643 ISSUED 11-7-75

19180

NO.	BY	DATE	DESCRIPTION	CHK'D	APP'D
			REVISIONS		

DRAWN BY R.W. | APPROVED BY M.C.
JOB NO. 214-001 | DATE JUNE, 1968

MAP
TO ACCOMPANY PROOF OF BENEFICIAL USE UNDER APPLICATION NO. 18651, 19180, & 19232 AND TO CHANGE THE POINT OF DIVERSION FOR
IRRIGATION AND DOMESTIC
BY
J.H. SEWELL — LIBERTY LIVESTOCK
FROM AN UNDERGROUND SOURCE

CHILTON ENGINEERING
WESTERN PACIFIC BLDG. ELKO, NEVADA
W 68021 | 0

FILED
25 July 1968
STATE ENGINEER'S OFFICE

24610 24609 24608 24607 24606 19232 18651 File