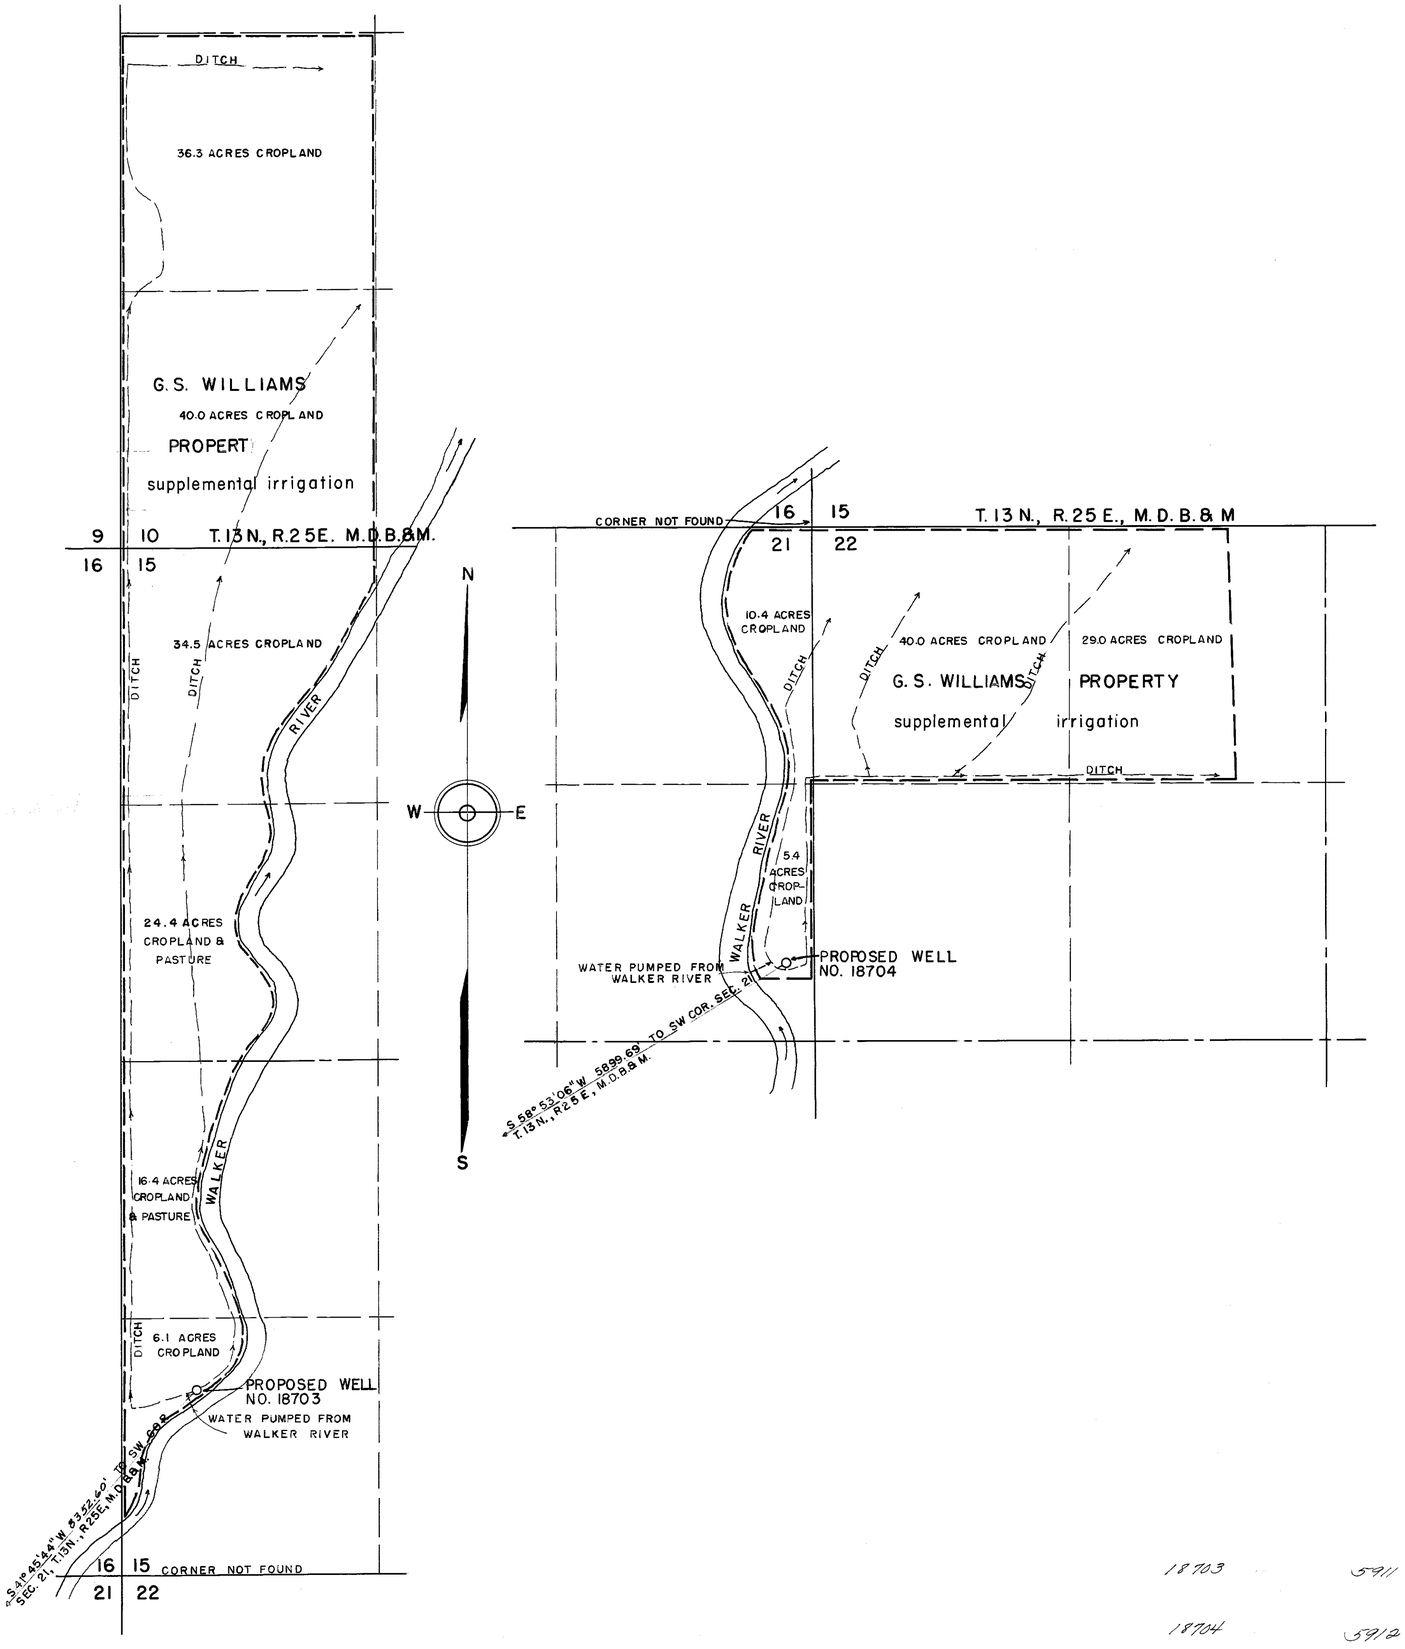

SECTION	SUBDIVISION	TOWN-SHIP	RANGE	CULTIVATED ACREAGE	DESCRIPTION OF CULTURE	DATE OF FIRST CULTURE
WELL	NO. 18703					
15	SW1/4 SW1/4	13N	25E	6.1	CROPLAND	
"	NW1/4 "	"	"	16.4	CROPLAND & PASTURE	
"	SW1/4 NW1/4	"	"	24.4	" "	
"	NW1/4 "	"	"	34.5	CROPLAND	
10	SW1/4 SW1/4	"	"	40.0	"	
"	NW1/4 "	"	"	36.3	"	
WELL	NO. 18704					
21	NE1/4 NE1/4	"	"	10.4	"	
"	SE1/4 "	"	"	5.4	"	
22	NW1/4 NW1/4	"	"	40.0	"	
"	NE1/4 "	"	"	29.0	"	

STATE of NEVADA }
County of ORMSBY } ss

I, Walter G. Reid, being first duly sworn, depose and say that this map consisting of one sheet, has been correctly drawn to the designated scale from field notes of a survey made by me on April 18th, 1960; that it truly and correctly represents the proposed location and extent of the works used to divert water from an underground source, in Lyon County, by G. S. Williams, for irrigation purposes. That the proposed point of diversion, the approximate location and size of the diverting channels, all reservoirs or basins, the location and names of all other works which will cross or connect with the proposed works, and the boundary of all lands, showing by 40-acre subdivisions, the area proposed to be irrigated are fully and correctly designated thereon.

Walter G. Reid
State Water Rights Surveyor

Subscribed and sworn to before me this 2nd day of May, 1960.

Mrs. Hilda Sherwood
Notary Public in and for ORMSBY County, Nevada.

SCALE - 1" = 400'

0 100 200 400 800 1200 1600 2000

FILED
May 2, 1960
STATE ENGINEER'S OFFICE

18703 5911 June 22, 1965

18704 5912 June 22, 1965

MAP
TO ACCOMPANY APPLICATION
TO APPROPRIATE WATER
FOR IRRIGATION BY
G. S. WILLIAMS
FROM UNDERGROUND SOURCE

78145 T 77111 T 69532 T 69391 69390 68954 T 67452 T 65096 59859 T 57256 57255 18704, 18703 File Under