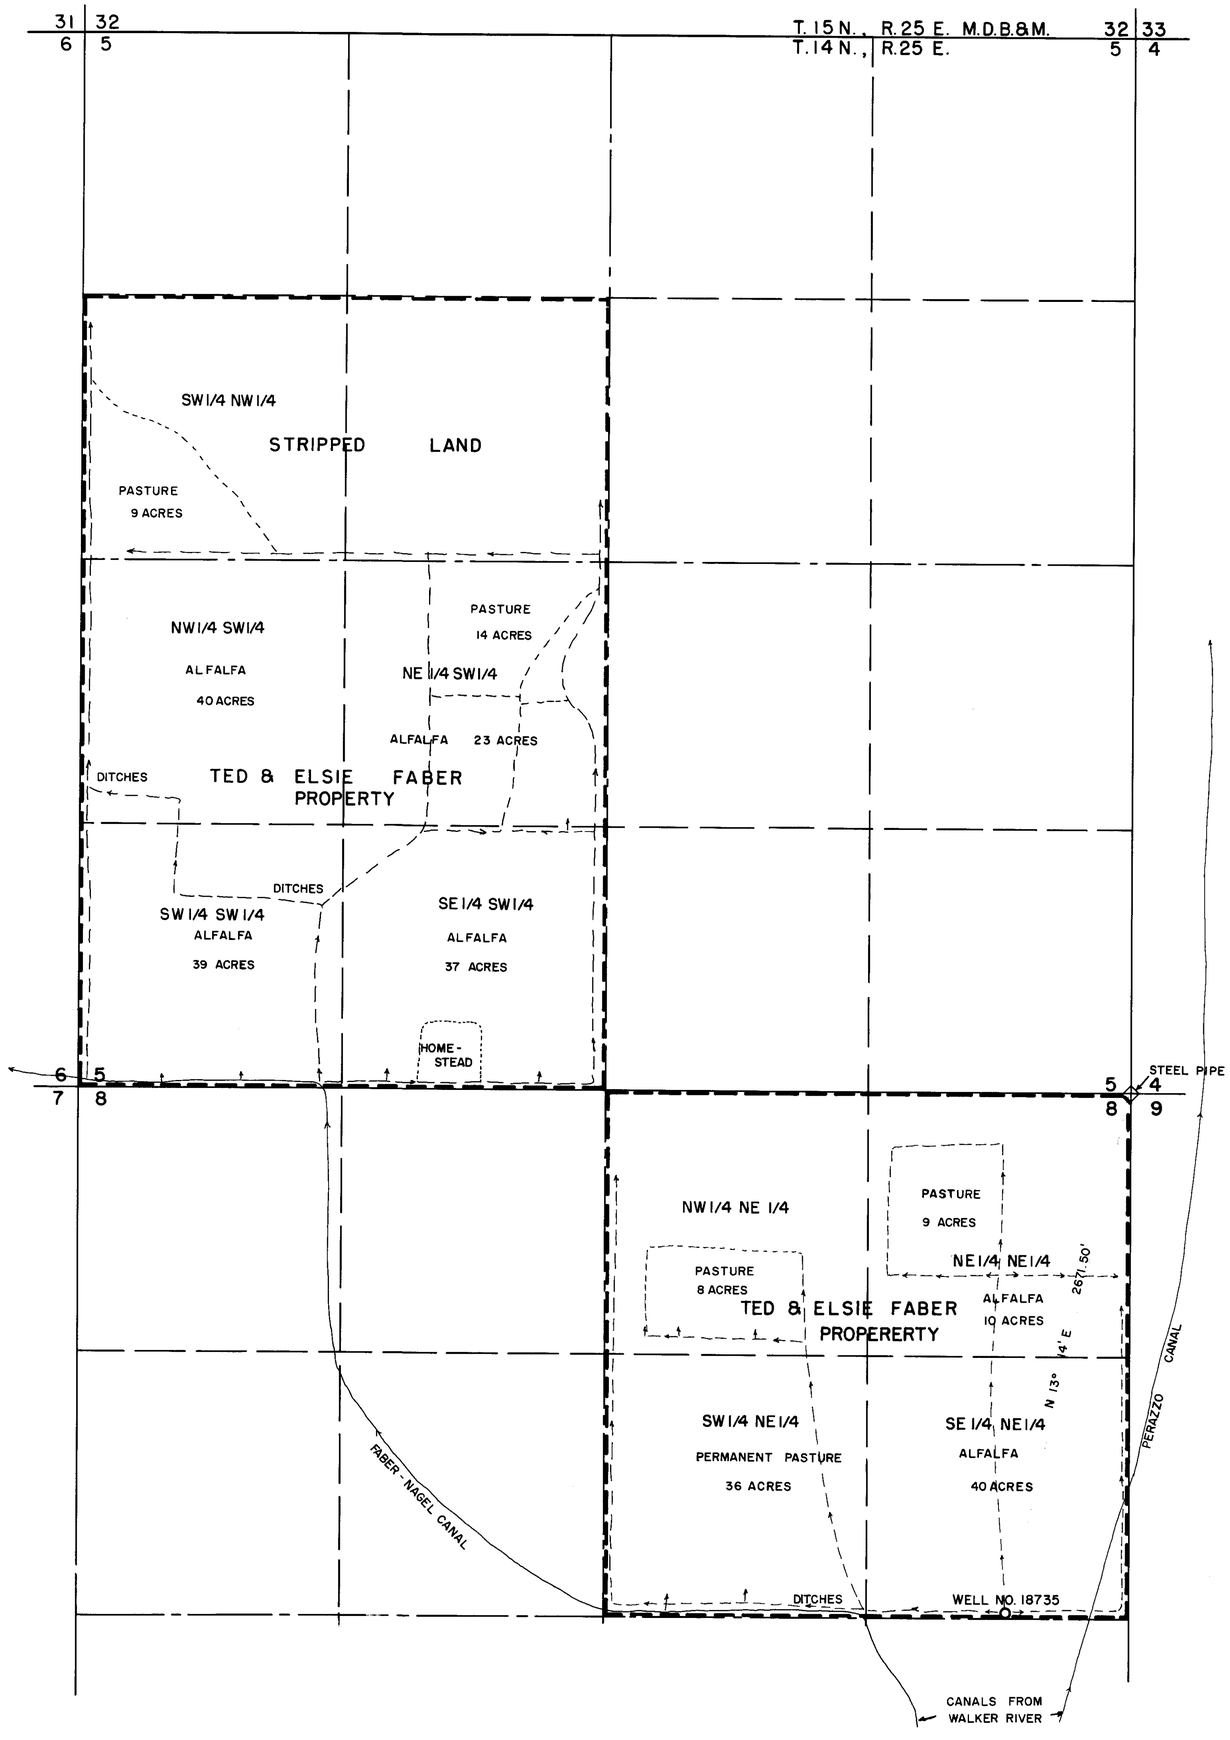

SECTION	SUBDIVISION	TOWN-SHIP	RANGE	CULTIVATED ACREAGE	DESCRIPTION OF CULTURE	DATE OF FIRST CULTURE
5	SW1/4 NW1/4	14 N.	25E.	9	PASTURE	
"	NW1/4 SW1/4	"	"	40	ALFALFA	
"	SW1/4 SW1/4	"	"	39	"	
"	SE1/4 SW1/4	"	"	37	"	
"	NE1/4 SW1/4	"	"	23	"	
"	" "	"	"	14	PASTURE	
8	NE1/4 NE1/4	"	"	9	"	
"	" "	"	"	10	ALFALFA	
"	SE1/4 NE1/4	"	"	40	"	
"	SW1/4 NE1/4	"	"	36	PERMANENT PASTURE	
"	NW1/4 NE1/4	"	"	8	PASTURE	

STATE of NEVADA }
County of Ormsby } ss.

I, Walter G. Reid, being first duly sworn, depose and say that this map, consisting of one sheet, has been correctly drawn to the designated scale from field notes of a survey made by me on December 16, 1966; that it truly and correctly represents the location and extent of the works used to divert water from underground source, in Lyon County, by Ted & Elsie Faber, for irrigation purposes under application No. 18735. That the point of diversion, the location, size of the diverting channel, location and description of all measuring devices, the location and extent of lands owned or controlled by the applicant upon which water applied for under Application No. 18735 is used, together with the area and kind of culture in each 40-acre subdivision, and the location and names of all other works or streams which are crossed by or connected with said works are fully and correctly designated thereon.

Walter G. Reid
State Water Right Surveyor

Subscribed and sworn to before me this 4th day of January, 1967.
Notary Public in and for Ormsby County, Nevada.

Notary Public — State of Nevada
Ormsby County
My Commission Expires July 1, 1968

SCALE — 1" = 400'

0 100 200 400 800 1200 1600 2000

MAP
TO ACCOMPANY PROOF OF BENEFICIAL USE
UNDER APPLICATION NO. 18735
FOR IRRIGATION AND DOMESTIC USE BY
TED AND ELSIE FABER
FROM UNDERGROUND SOURCE

CERTIFICATE No. 6421 ISSUED 12-15-67

FILED
JAN 4 1967
STATE ENGINEER'S OFFICE

81742 T 27943 18735