Sec.	Subdivision	Township	Range	Cultivated acreage	Description of culture	Date of first culture
20	NW 1/4, NW 1/4	16 S	48 E	40	RYE	
20	SW 1/4, NW 1/4	16 S	48 E	26	RYE	
20	SW 1/4, NW 1/4	16 S	48 E	13	BARLEY	
20	NW 1/4, SW 1/4	16 S	48 E	40	RYE	—
19	SE 1/4, NE 1/4	16 S	48 E	28	RYE	
19	SE 1/4, NE 1/4	16 S	48 E	12	BARLEY	
19	LOT 4 - SE 1/4	16 S	48 E	40	RYE	

PORTIONS OF SECS. 19 & 20, T. 16 S., R. 48 E., M. D.M.

NYE COUNTY, NEVADA

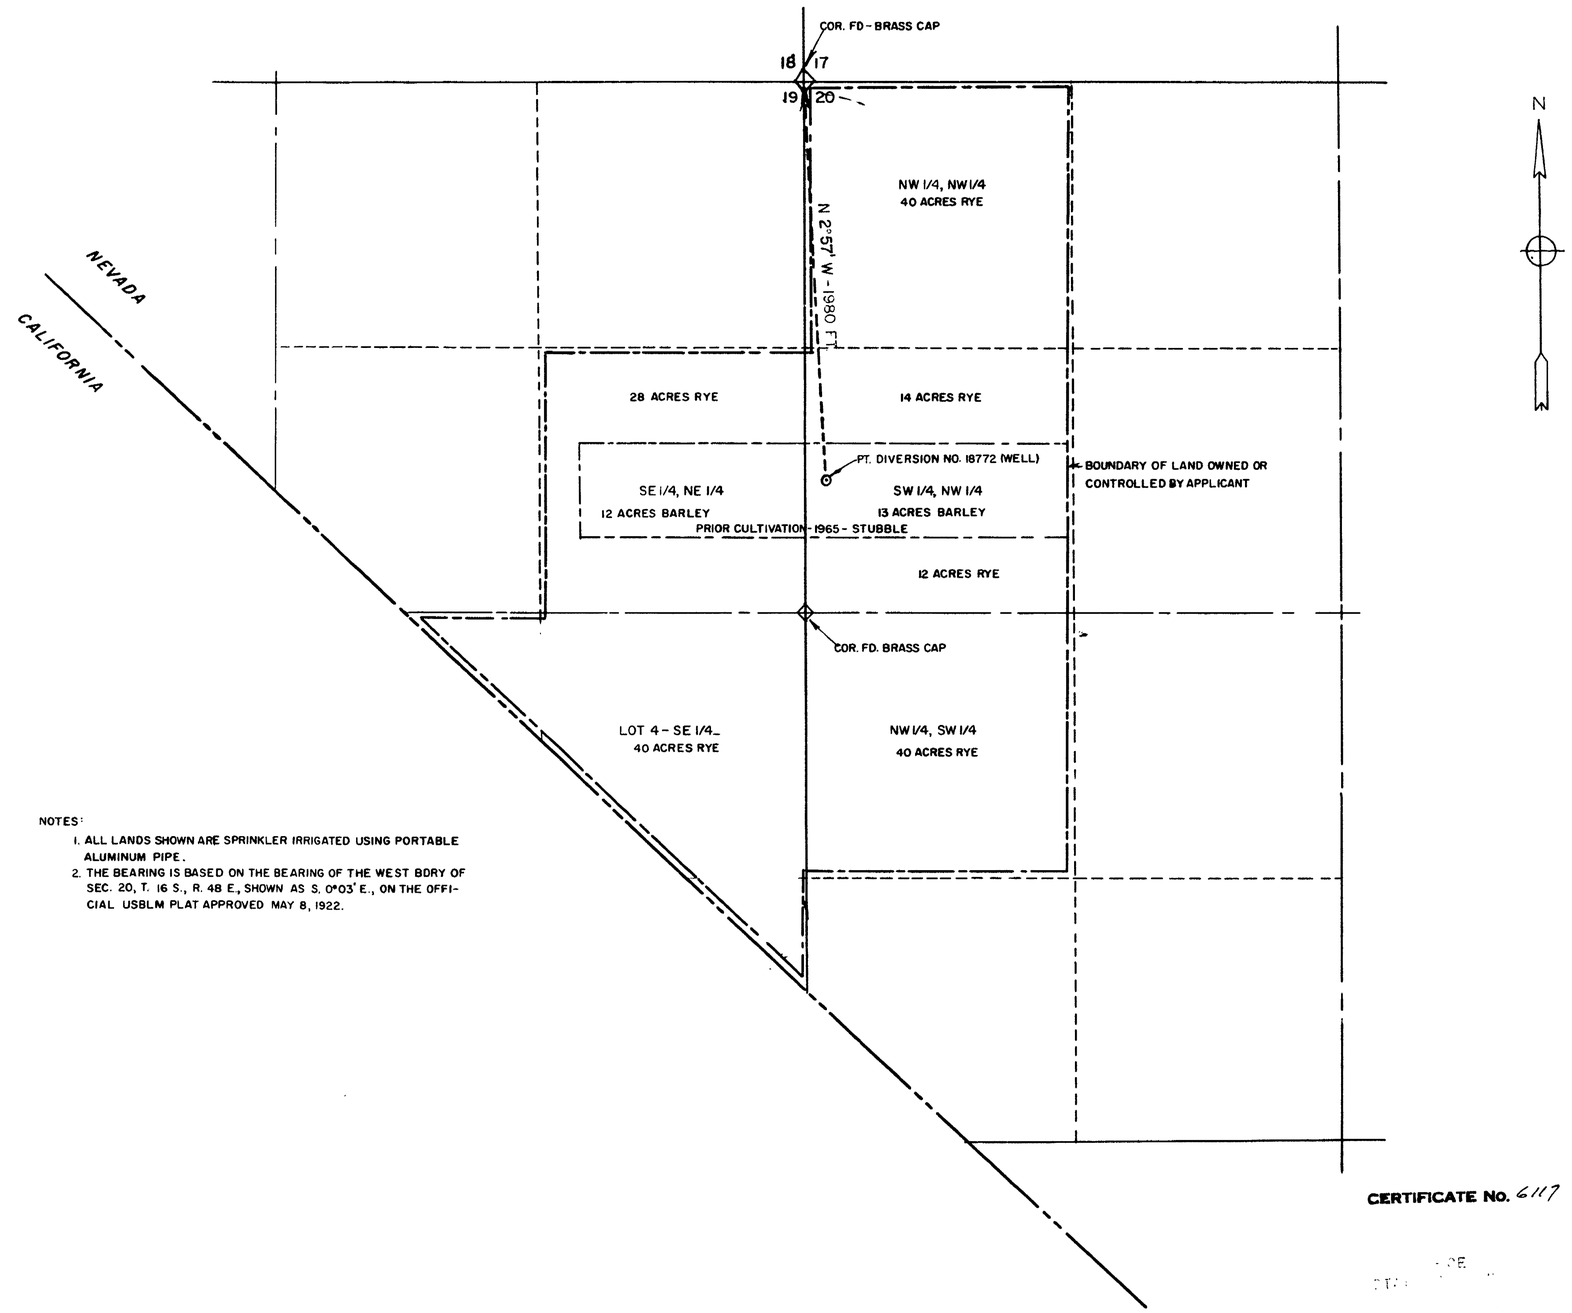

NOTES:

1. ALL LANDS SHOWN ARE SPRINKLER IRRIGATED USING PORTABLE ALUMINUM PIPE.
2. THE BEARING IS BASED ON THE BEARING OF THE WEST BDRY OF SEC. 20, T. 16 S., R. 48 E., SHOWN AS S. 0°03' E., ON THE OFFICIAL USBLM PLAT APPROVED MAY 8, 1922.

STATE OF NEVADA
COUNTY OF NYE } SS

I, James C. Perkins, Jr., being first duly sworn, depose and say that this map, consisting of one sheet, has been correctly drawn to the designated scale from field notes of a survey made by me (or under my supervision and direction) between the 14th day of APRIL and the 15th day of APRIL, 1966; that it truly and correctly represents the location and extent of the works used to divert water from UNDERGROUND IN NYE COUNTY by TROY KLEPPER for IRRIGATION AND DOMESTIC purposes, under application number No. 18772. That the point of diversion, the location, size and grades of the diverting channel, location and description of all measuring devices, the location and extent of lands owned or controlled by the applicant upon which water applied for under application No. 18772 are used, together with the area and kind of culture in each 40-acre subdivision, and the location and names of all other works or streams which are crossed by or connected with said works are fully and correctly designated thereon.

James C. Perkins, Jr.
State Water Right Surveyor

Subscribed and sworn to before me
this 19th day of APRIL 1966

Paula A. Douglass
Notary Public in and for Nye County, Nevada

PAULA A. DOUGLASS
Notary Public - State of Nevada
My Commission Expires May 28, 1967

SCALE 1 in. = 400 ft.

400 0 400 800 1200

CERTIFICATE No. 6117 ISSUED Jan. 4, 1967

1966 APR 28 AM 10 50

FILED
Apr 1/28, 1966
STATE ENGINEER'S OFFICE

MAP TO ACCOMPANY
PROOF OF BENEFICIAL USE
UNDER APPLICATION No. 18772

FOR
IRRIGATION AND DOMESTIC PURPOSES
BY
TROY KLEPPER
FROM
UNDERGROUND IN NYE COUNTY

18772