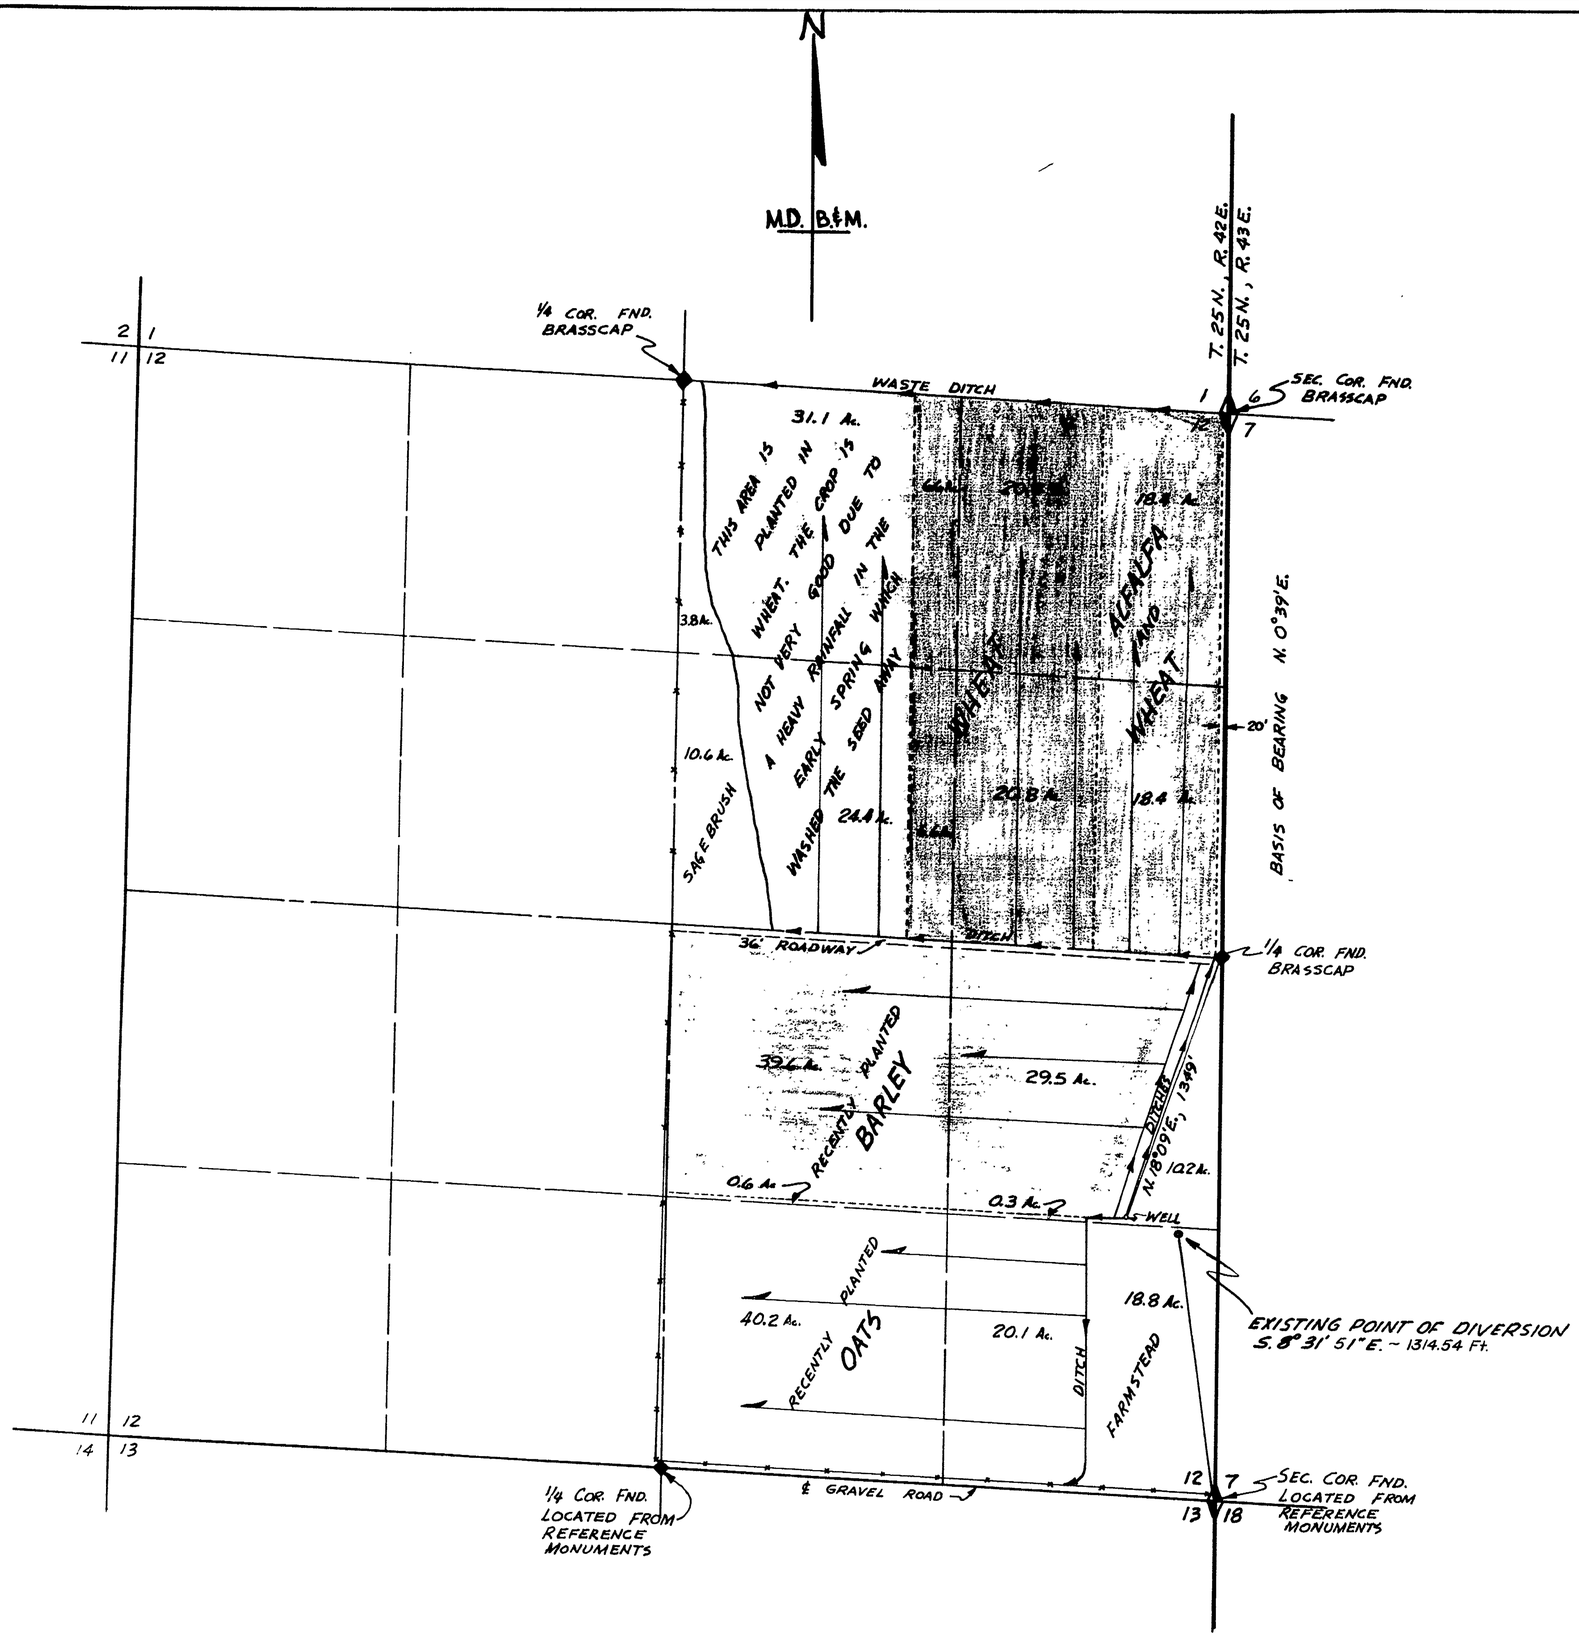

	SEC.	SUBDIVISION	TOWN-SHIP	RANGE	CULTIVATED ACREAGE	DESCRIPTION OF CULTURE
	12	NW¼ NE¼	25 N.	42 E.	31.1 Ac.	WHEAT
		NW¼ NE¼			6.6	WHEAT
		NE¼ NE¼			20.8	WHEAT
		NE¼ NE¼			18.4	ALFALFA & WHEAT
		SW¼ NE¼			24.4	WHEAT
		SW¼ NE¼			6.6	WHEAT
		SE¼ NE¼			20.8	WHEAT
		SE¼ NE¼			18.4	ALFALFA & WHEAT
		NW¼ SE¼			39.6	BARLEY
		NW¼ SE¼			0.6	OATS
		NE¼ SE¼			29.5	BARLEY
		NE¼ SE¼			0.3	OATS
		SW¼ SE¼			40.2	OATS
	12	SE¼ SE¼	25 N.	42 E.	20.1 Ac.	OATS
TOTAL					277.4 Ac	

STATE OF NEVADA }
COUNTY OF ELKO } SS.

I, **CHARLES C. ARMUTH, JR.**, BEING FIRST DULY SWORN, DEPOSE AND SAY THAT THIS MAP, CONSISTING OF 1 SHEET, HAS BEEN CORRECTLY DRAWN TO THE DESIGNATED SCALE FROM FIELD NOTES OF A SURVEY MADE BY ME ON THE THRID DAY OF AUGUST, 1966; THAT IT TRULY AND CORRECTLY REPRESENTS THE PROPOSED LOCATION AND EXTENT OF THE WORKS USED TO DIVERT WATER FROM **UNDERGROUND** IN **LANDER COUNTY**, BY **LARRY NEAL PLETCHER** FOR IRRIGATION PURPOSES UNDER APPLICATION NO. 18775. THAT THE POINT OF DIVERSION, THE LOCATION, SIZE OF THE DIVERTING CHANNEL, LOCATION AND DESCRIPTION OF ALL MEASURING DEVICES, THE LOCATION AND EXTENT OF LANDS OWNED OR CONTROLLED BY THE APPLICANT UPON WHICH WATER APPLIED FOR UNDER APPLICATION NO. 18775 IS USED, TOGETHER WITH THE AREA AND KIND OF CULTURE IN EACH 40-ACRE SUBDIVISION, AND THE LOCATION AND NAMES OF ALL OTHER WORKS OR STREAMS WHICH ARE CROSSED BY OR CONNECTED WITH SAID WORKS ARE FULLY AND CORRECTLY DESIGNATED THEREON.

Charles C. Armuth Jr.
STATE WATER RIGHT SURVEYOR

SUBSCRIBED AND SWORN TO BEFORE ME THIS 13TH DAY OF AUGUST, 1966

James M. Olin
NOTARY PUBLIC IN AND FOR ELKO COUNTY, NEVADA

JAMES M. OLIN
Notary Public - State of Nevada
Elko County, Nevada
My commission Expires May 17, 1967

500 0 1000 2000
SCALE 1" = 400'

MAP

TO ACCOMPANY PROOF OF BENEFICIAL USE UNDER APPLICATION NO. 18775 FOR IRRIGATION BY LARRY NEAL PLETCHER FROM UNDERGROUND

CERTIFICATE NO. 6525 ISSUED 5-20-68

FILED
March 29, 1967
STATE ENGINEER'S OFFICE

23637 File under 18775