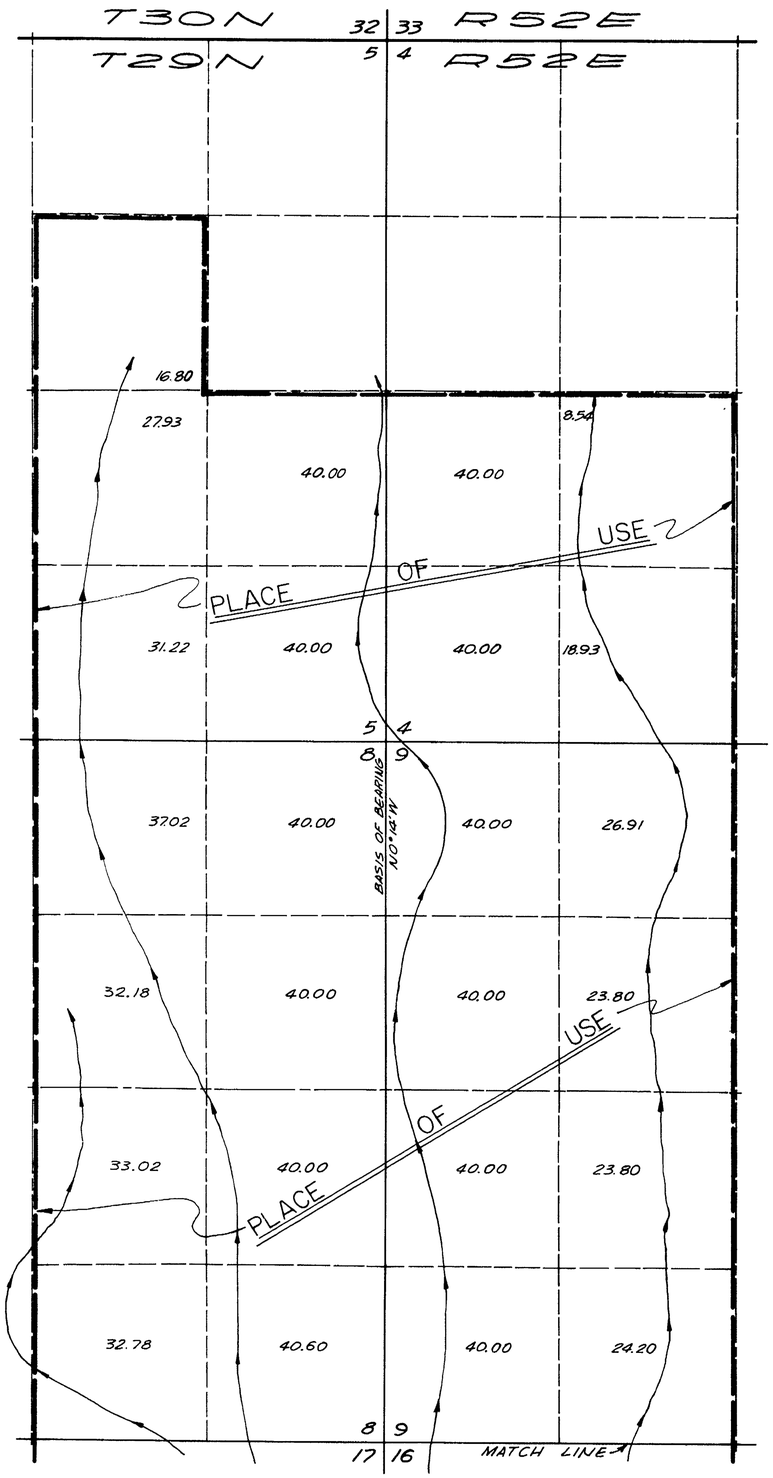

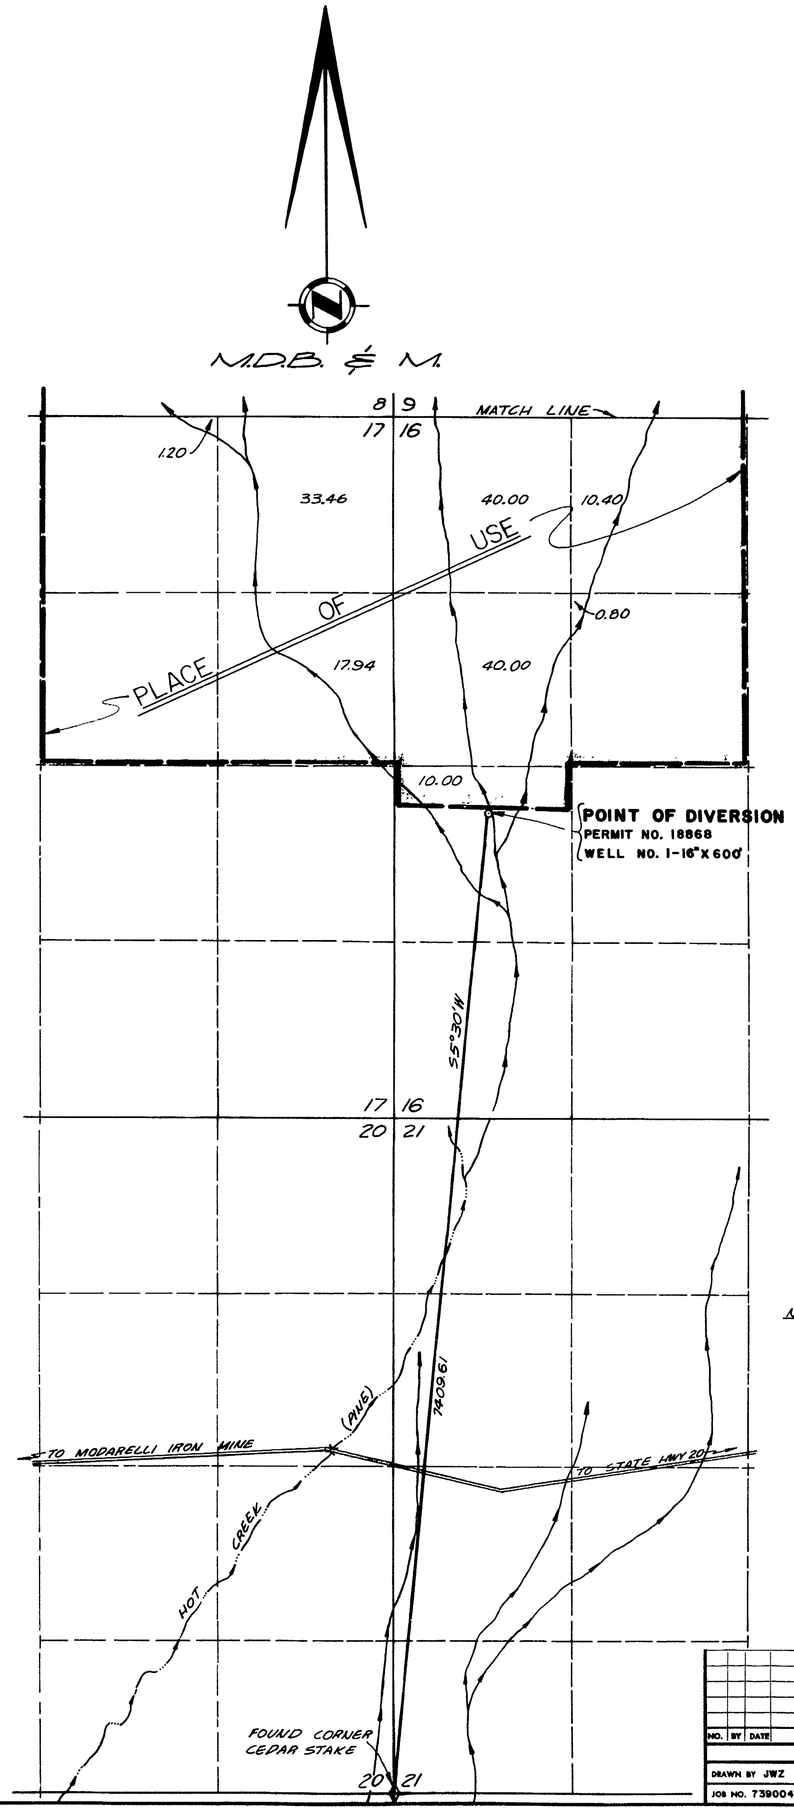

SECTION	SUBDIVISION	TWSP.	RANGE	CULTIVATED ACREAGE	DESCRIPTION OF CULTURE	DATE OF 1st CULTURE
5	SW¼NE¼	29N	52E	16.80	MEADOW GRASSES	
5	NW¼SE¼	"	"	27.93	" "	
5	NE¼SE¼	"	"	40.00	" "	
5	SW¼SE¼	"	"	31.22	" "	
5	SE¼SE¼	"	"	40.00	" "	
4	NW¼SW¼	"	"	40.00	" "	
4	NE¼SW¼	"	"	8.54	" "	
4	SW¼SW¼	"	"	40.00	" "	
4	SE¼SW¼	"	"	18.93	" "	
8	NW¼NE¼	"	"	37.02	" "	
8	NE¼NE¼	"	"	40.00	" "	
8	SW¼NE¼	"	"	32.18	" "	
8	SE¼NE¼	"	"	40.00	" "	
8	NW¼SE¼	"	"	33.02	" "	
8	NE¼SE¼	"	"	40.00	" "	
8	SW¼SE¼	"	"	32.78	" "	
8	SE¼SE¼	"	"	40.60	" "	
9	NW¼NW¼	"	"	40.00	" "	
9	NE¼NW¼	"	"	26.91	" "	
9	SW¼NW¼	"	"	40.00	" "	
9	SE¼NW¼	"	"	23.80	" "	
9	NW¼SW¼	"	"	40.00	" "	
9	NE¼SW¼	"	"	23.80	" "	
9	SW¼SW¼	"	"	40.00	" "	
9	SE¼SW¼	"	"	24.20	" "	
17	NW¼NE¼	"	"	1.20	" "	
17	NE¼NE¼	"	"	33.46	" "	
17	SE¼NE¼	"	"	17.94	" "	
16	NW¼NW¼	"	"	40.00	" "	
16	NE¼NW¼	"	"	10.40	" "	
16	SW¼NW¼	"	"	40.00	" "	
16	SE¼NW¼	"	"	0.80	" "	
16	NW¼SW¼	29N	52E	10.00	MEADOW GRASSES	

TOTAL ACREAGE AS PER 18868 = 971.53AC.

STATE OF NEVADA }
COUNTY OF ELKO } S.S.

I, **W.H. SETTELMEYER** BEING FIRST DULY SWORN, DEPOSE AND SAY THAT THIS MAP, CONSISTING OF 1 SHEET, HAS BEEN CORRECTLY DRAWN TO THE DESIGNATED SCALE FROM FIELD NOTES OF A SURVEY MADE BY ME ON THE 14TH DAY OF JUNE 1968; THAT IT TRULY AND CORRECTLY REPRESENTS THE EXISTING LOCATION AND EXTENT OF THE WORKS USED TO DIVERT WATER FROM **AN UNDERGROUND SOURCE** IN **EUREKA COUNTY** BY **JOE PIERETTI & PETE BIANUCCI** FOR **IRRIGATION PURPOSES** UNDER APPLICATION NO. **18868**. THAT THE POINT OF DIVERSION, THE LOCATION, SIZE OF DIVERTING CHANNEL, LOCATION AND DESCRIPTION OF ALL MEASURING DEVICES, THE LOCATION AND EXTENT OF LANDS OWNED OR CONTROLLED BY THE APPLICATION UPON WHICH WATER APPLIED FOR UNDER APPLICATION NO. **18868** IS USED, TOGETHER WITH THE AREA AND KIND OF CULTURE IN EACH 40-ACRE SUBDIVISION, AND THE LOCATION AND NAMES OF ALL OTHER WORKS OR STREAMS WHICH ARE CROSSED BY OR CONNECTED WITH SAID WORKS ARE FULLY AND CORRECTLY DESIGNATED THEREON.

W.H. Settelmeyer
STATE WATER RIGHT SURVEYOR #1

SUBSCRIBED AND SWORN TO BEFORE ME THIS 20TH DAY OF JUNE, 1968

Leora Bernadot
NOTARY PUBLIC IN AND FOR ELKO COUNTY, NEV.

LEORA BERNADOT
Notary Public - State of Nevada
Elko County, Nevada
My Commission Expires May 2, 1970

NOTE
FLOOD IRRIGATED FROM DITCHES

FILED
JUN 27 1968
STATE ENGINEER'S OFFICE

0 600 1200 1800 2400 3000
SCALE 1" = 600'

CERTIFICATE No. 6770 ISSUED 9-18-68

NO.	BY	DATE	DESCRIPTION	CHK'D	APP'D
			REVISIONS		

DRAWN BY JWZ | APPROVED BY MC
JOB NO. 739004 | DATE JUNE 19, 1968

MAP
TO ACCOMPANY PROOF OF BENEFICIAL USE
UNDER APPLICATION NO. 18868
FOR
IRRIGATION
BY
JOE PIERETTI AND PETE BIANUCCI
FROM AN UNDERGROUND SOURCE

CHILTON ENGINEERING
WESTERN PACIFIC BLDG. ELKO, NEVADA

W68022 | 0

18868