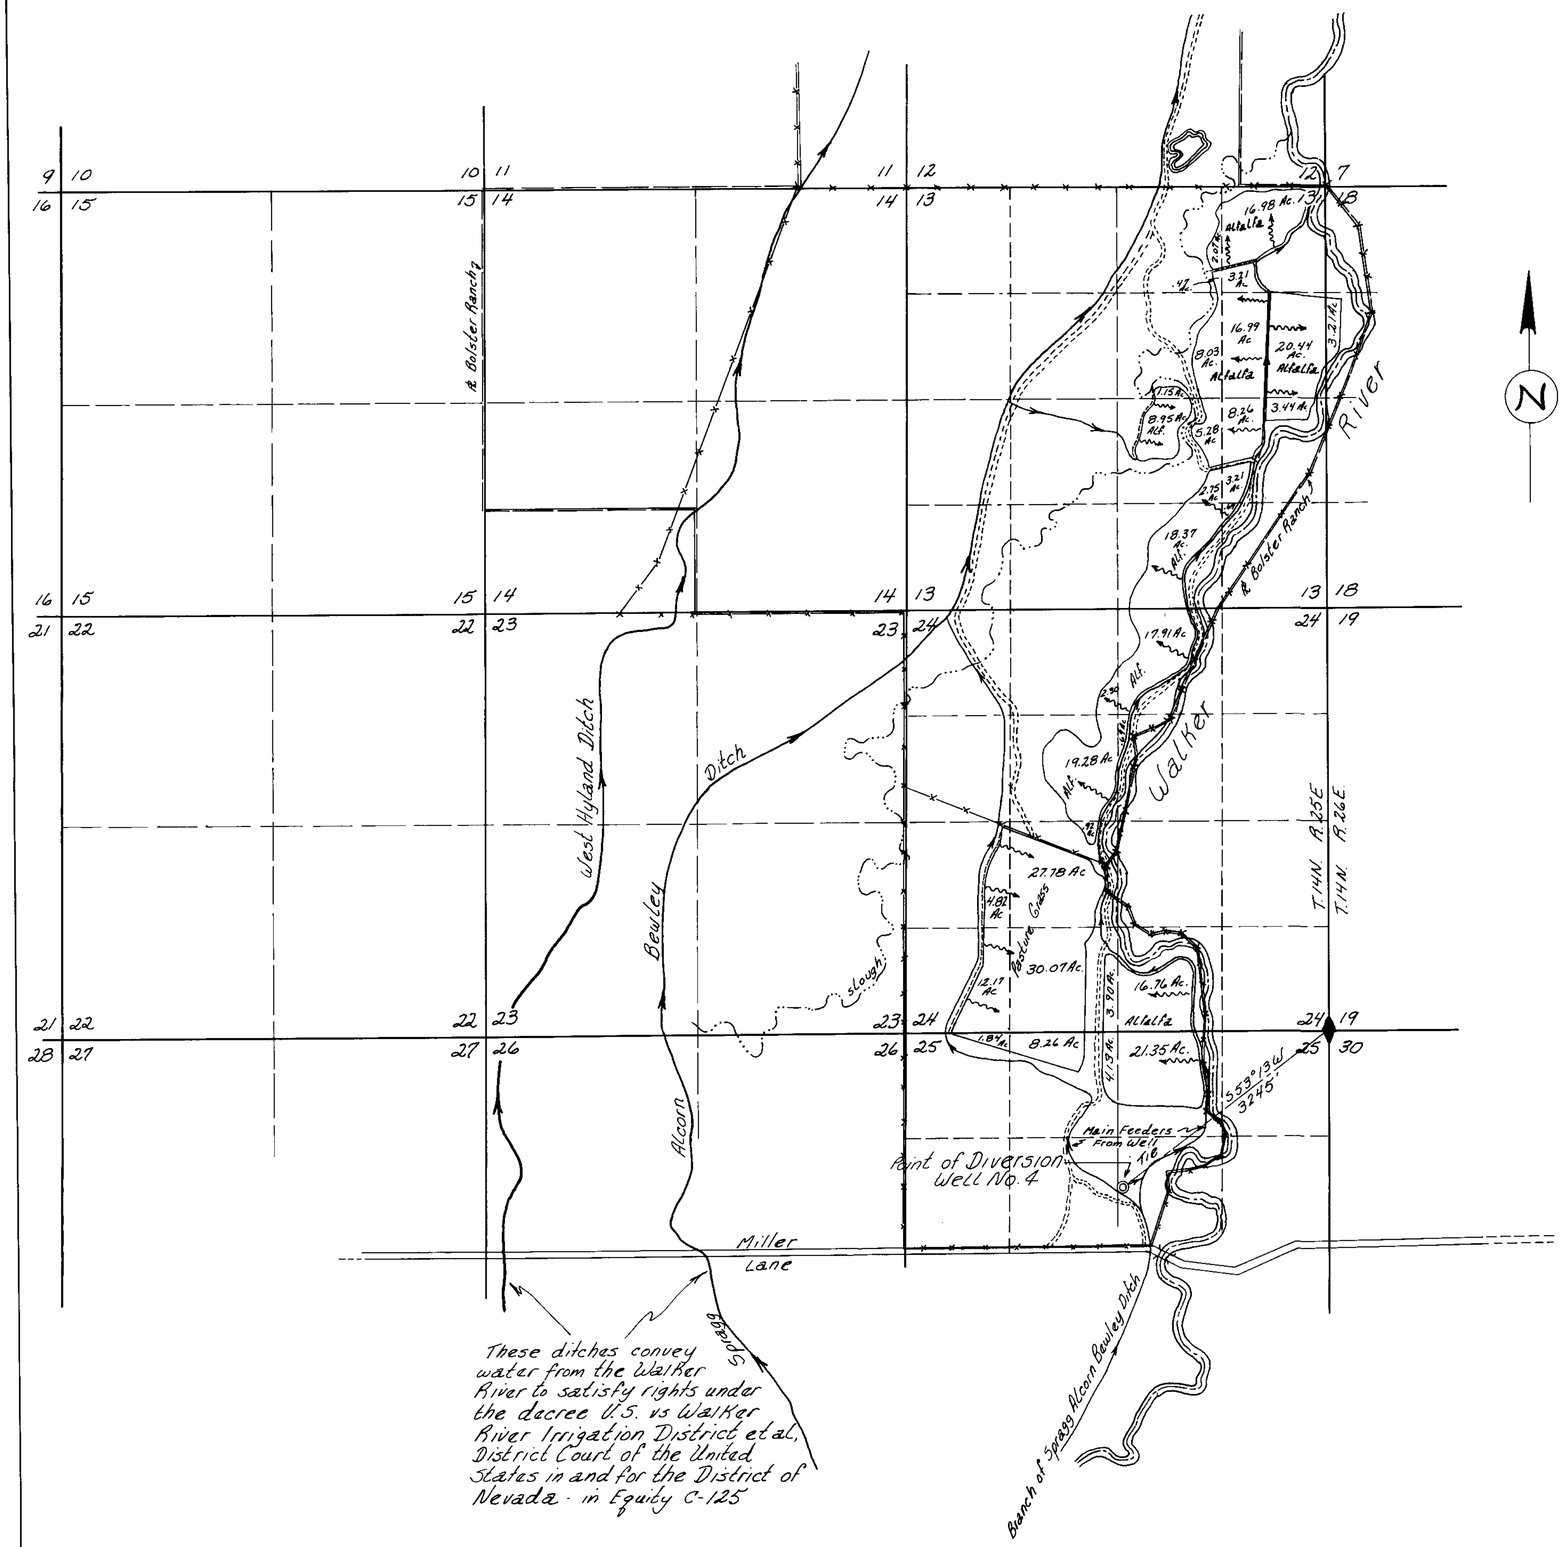

Section	Subdivision	Township	Range	Cultivated Acreage	Description of Culture	Date of First Culture
13	NE¼ NE¼	14N	25E	20.19	Alfalfa	
	NW¼ NE¼			2.54	"	
	SE¼ NE¼			37.43	"	
	SW¼ NE¼			9.18	"	
	NE¼ SE¼			14.91	"	
	NW¼ SE¼			16.98	"	
	SW¼ SE¼			18.37	"	
	SE¼ SE¼			.69	"	
24	NW¼ NE¼	14N	25E	17.91	"	
	NE¼ NW¼			2.30	"	
	SW¼ NE¼			.69	"	
	SE¼ NW¼			19.28	"	
	NE¼ SW¼			28.10	Pasture Grass	
	NW¼ SW¼			4.82	"	
	SE¼ SW¼			30.07 3.90	" Alfalfa	
	SW¼ SW¼			12.17	Pasture Grass	
25	NW¼ NW¼	14N	25E	1.84	" "	
	NE¼ NW¼			8.26 4.13	" " Alfalfa	
	NW¼ NE¼			21.35	"	
24	SW¼ SE¼	14N	25E	16.76	"	
18	SW¼ NW¼	14N	26E	3.21	"	

STATE OF NEVADA
County of Washoe } ss.

I, Robert S. Leighton, being first duly sworn, depose and say that this map consisting of one sheet has been correctly drawn to the designated scale from aerial photographs and field notes of a survey made under my supervision and direction between the third day of November and the nineteenth day of November, 1965; that it truly and correctly represents the location and extent of the works used to divert water from underground source, in Lyon County, by Lands of Sierra, Inc. for irrigation purposes. That all other works or streams which are crossed by or connected with said works, and the boundary, area and kind of culture of lands irrigated are correctly shown and designated hereon.

Robert S. Leighton
State Water Right Surveyor

Subscribed and sworn to before me this 6th day of December 1965

Ben E. Gael
Notary Public in and for
Washoe County, Nevada
My commission expires March 4, 1968

SCALE: 1 INCH = 1000 FEET

1000 0 1000 2000 3000

6075 June 29, 1966

Dec 8, 1965

MAP
To accompany Proof of Appropriation for irrigation by Lands of Sierra, Inc. from underground sources

71612T 31774 18934