SECTION	SUBDIVISION	TOWN-SHIP	RANGE	CULTIVATED ACREAGE	DESCRIPTION OF CULTURE	DATE OF FIRST CULTURE
13	NW 1/4 NW 1/4	24 N.	40 E.	37.670 Acs.	BARLEY	
13	NE 1/4 NW 1/4	24 N.	40 E.	37.539 Acs.	WHEAT	
13	SW 1/4 NW 1/4	24 N.	40 E.	39.000 Acs.	BARLEY	
13	SE 1/4 NW 1/4	24 N.	40 E.	38.864 Acs.	WHEAT	
13	NW 1/4 NE 1/4	24 N.	40 E.	4.907 Acs.	ALFALFA	
13	NW 1/4 NE 1/4	24 N.	40 E.	32.632 Acs.	BARLEY	
13	NE 1/4 NE 1/4	24 N.	40 E.	38.636 Acs.	WHEAT	
13	SW 1/4 NE 1/4	24 N.	40 E.	4.924 Acs.	ALFALFA	
13	SW 1/4 NE 1/4	24 N.	40 E.	33.939 Acs.	BARLEY	
13	SE 1/4 NE 1/4	24 N.	40 E.	40.000 Acs.	WHEAT	
		TOTAL ACREAGE		308.111 Acs.		

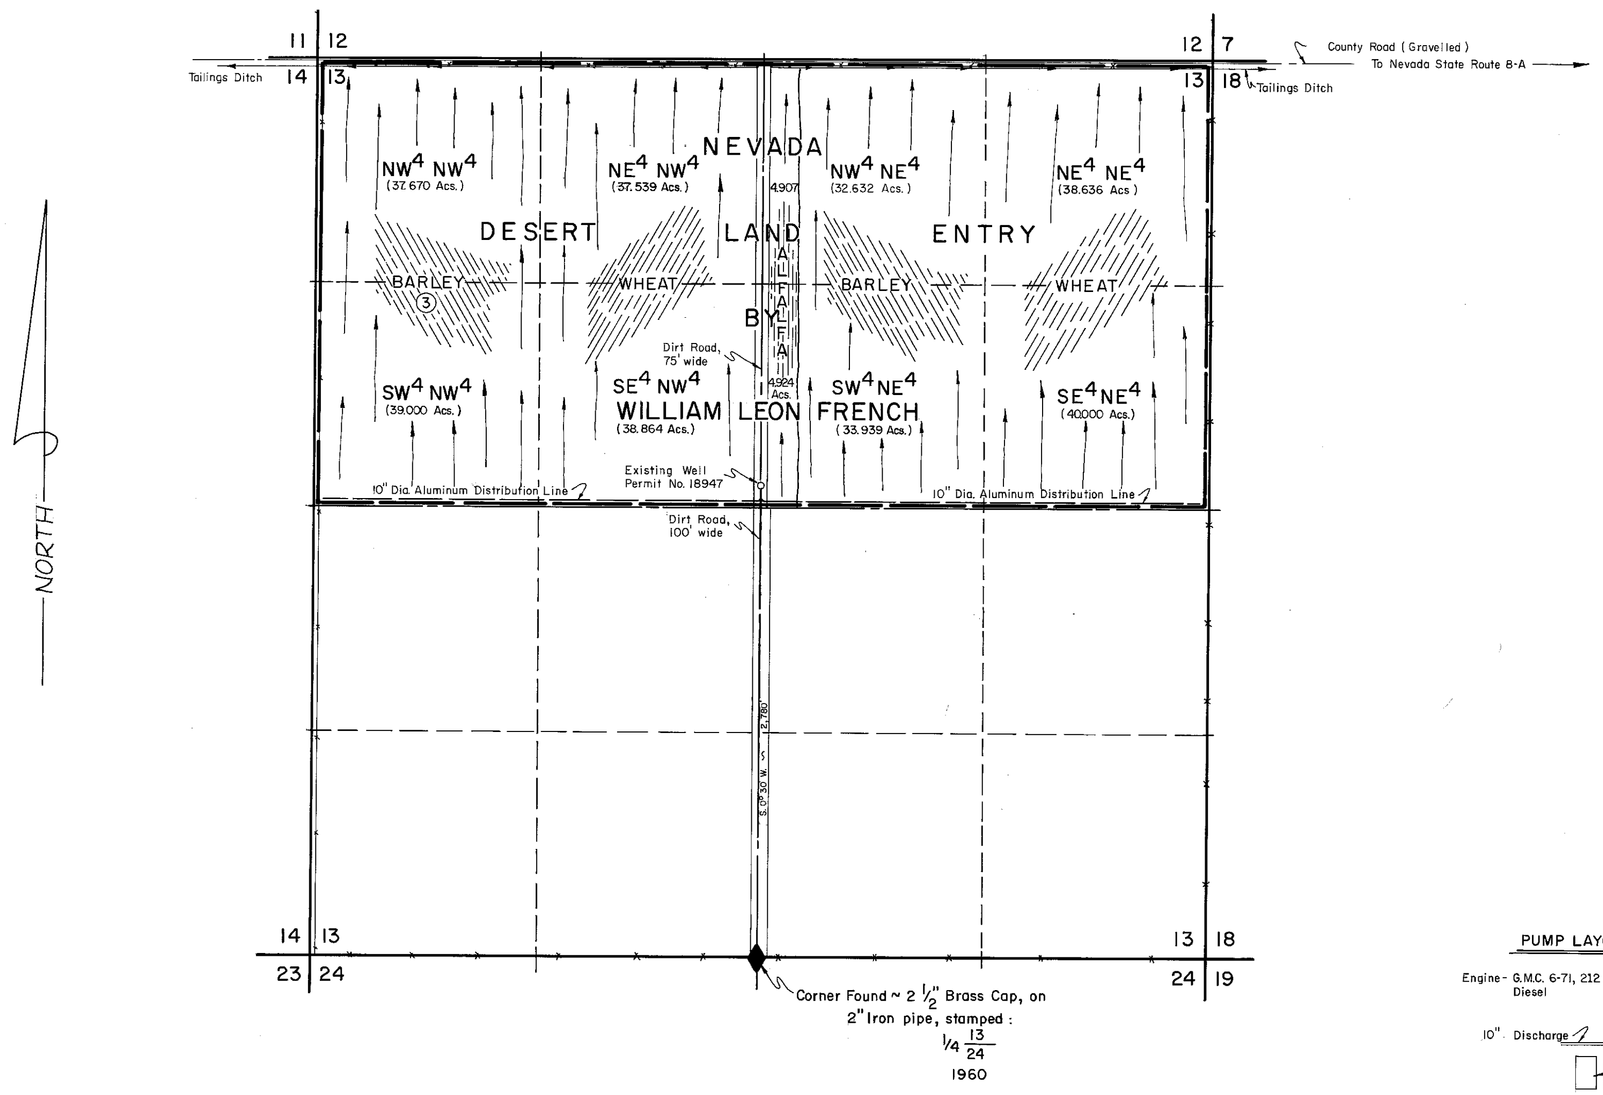

T. 24 N., R. 40 E., M.D.B. & M.

PUMP LAYOUT

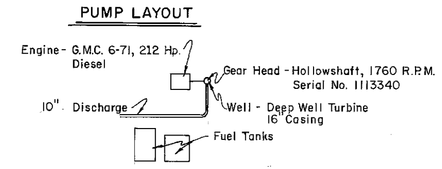

State of Nevada
County of Elko s.s.

I, David R. Millard, being first duly sworn, depose and say that this map, consisting of one sheet, inclusive, has been correctly drawn to the designated scale from field notes of a survey made under my supervision and direction, between the 19 th day of July, and the 21 st. day of July, 1967; that truly and correctly represents the proposed location and extent of the works used to divert water from Underground Sources, in Lander County, by

WILLIAM LEON FRENCH

for irrigation purposes under Application No. 18947. That the point of diversion, the location, size of the diverting channel, location and description of all measuring devices, the location and extent of lands owned or controlled by the applicant upon which water applied for under Application No. 18947. is used, together with the area and kind of culture in each 40-acre subdivision, and the location and names of all other works or streams which are crossed by or connected with said works are fully and correctly designated thereon.

David R. Millard
State Water Right Surveyor

Subscribed and sworn to before me this 11 th day of August, 1967.

Barbara J. Citty
Notary Public in and for Elko County, Nevada
My commission expires 7-26, 1970.

BARBARA J. CITTY
Notary Public - State of Nevada
Elko County, Nevada
My Commission Expires July 26, 1970

NOTES

1. Basis of Bearing - South line of Section 33 as reported on G.L.O. Township Plat.

LEGEND

- Subdivision Corner Found
- (1) Grain Crop, stubble very evident
- (2) Grain Crop, stubble evident
- (3) Grain Crop, stubble not evident
- Barbed Wire Fence

0 600 1200 1800 2400
SCALE - 1" = 600'

CERTIFICATE No. 6535 ISSUED 2-9-68

FILED
OCT 25 1967
STATE ENGINEER'S OFFICE

MILLARD-SPINK, ASSOCIATES, INC.		
DATE	DESCRIPTION	
FIELD	DESIGN D.L.J.	DR'G. No.
DETAIL D.L.J.	TRACING D.L.J.	FILE No.
CALC.	CHECK Dlm	FIELD BOOK No. ELKO No. 42-A Pages 22-23
COMP.	APPROVED Dlm	

MAP TO ACCOMPANY PROOF OF BENEFICIAL USE UNDER PERMIT No. 18947

FOR IRRIGATION & DOMESTIC

BY WILLIAM LEON FRENCH

FROM UNDERGROUND SOURCES

REGISTERED ENGINEERS MILLARD-SPINK ASSOCIATES, INC. LAND SURVEYORS
1035 IDAHO STREET
ELKO, NEVADA
August, 1967

86455T 18947 Job No. -002