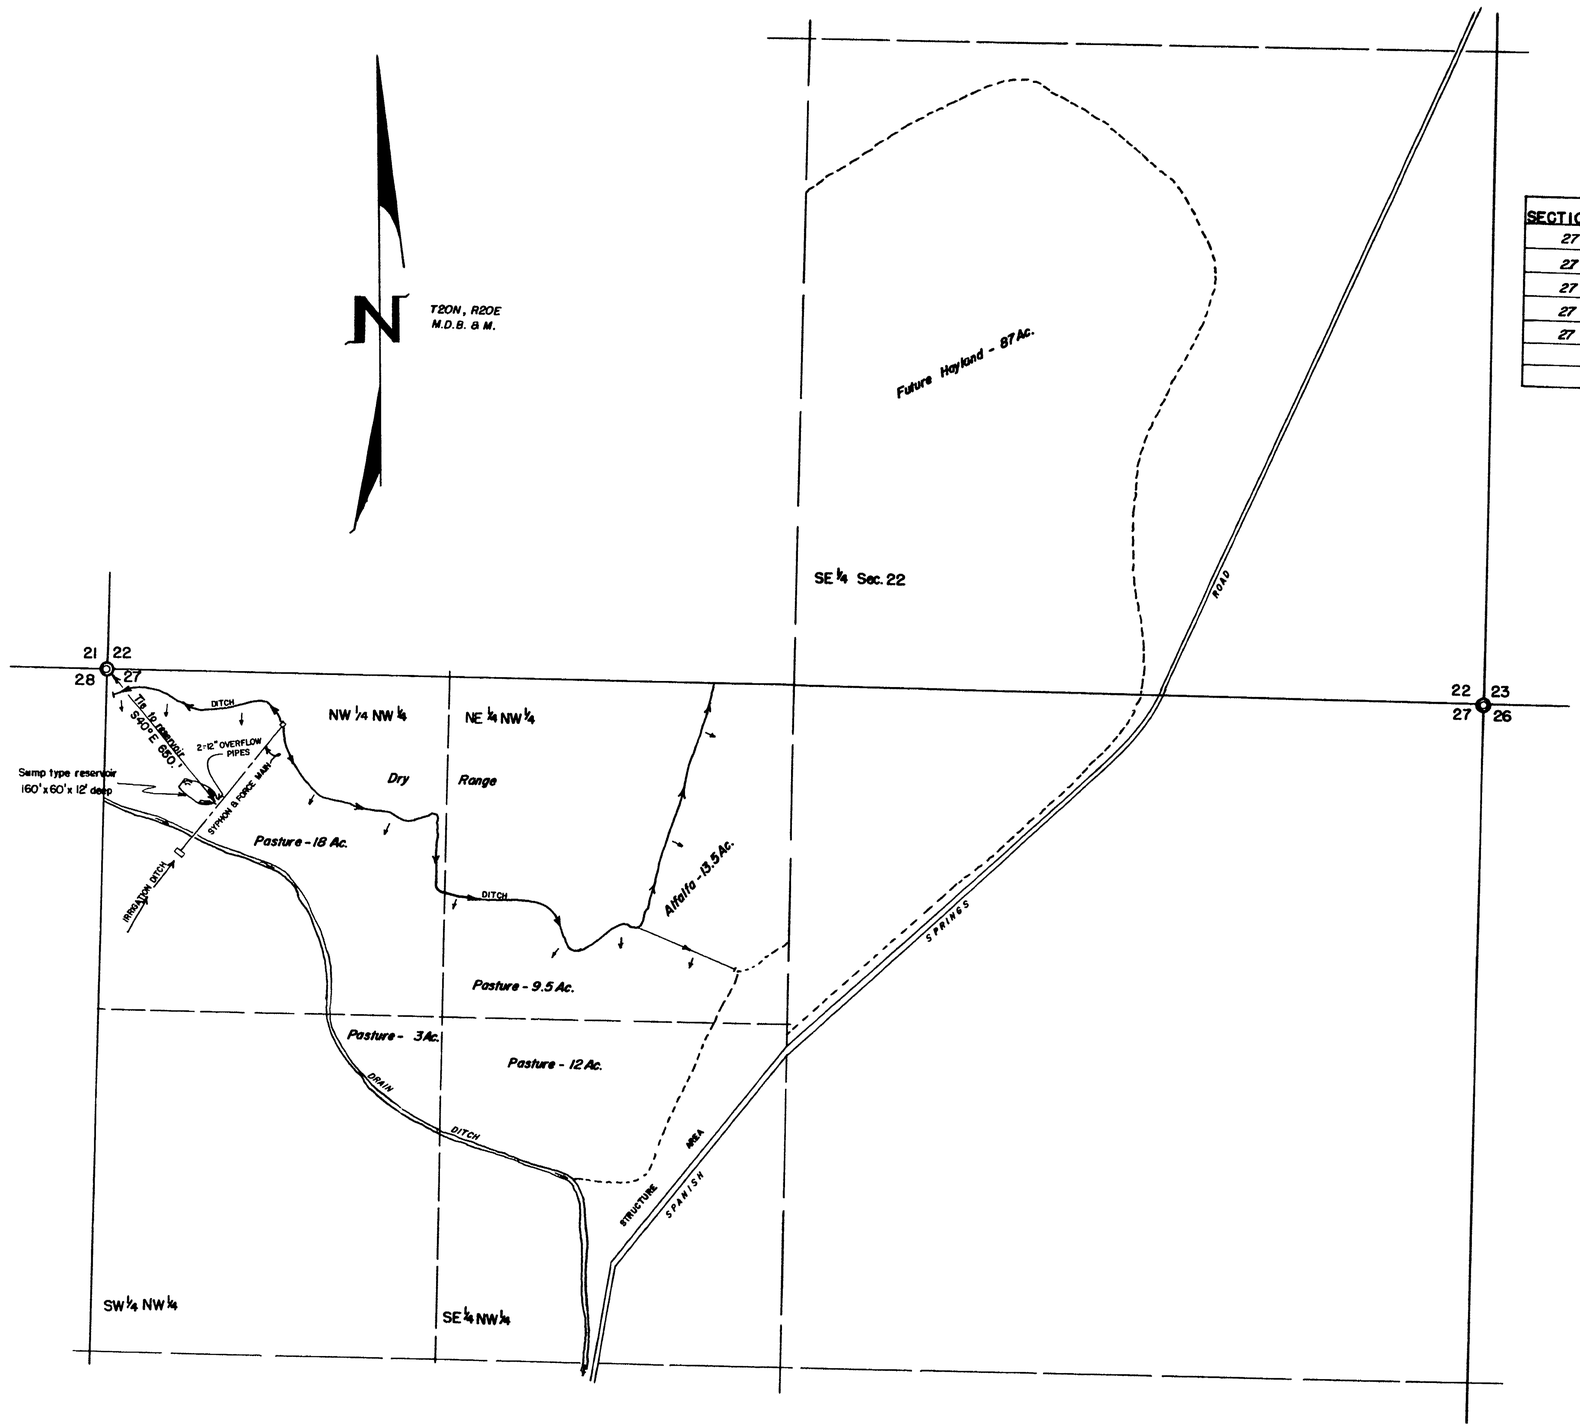

CUTURAL MAP TABULATION

SECTION	SUBDIVISION	TOWNSHIP	RANGE	Cultivated Acreage	Description of Culture	Date of first Culture
27	NW⁴ NW⁴	20 N	20 E	18	Pasture	
27	SW⁴ NW⁴	20N	20E	3	"	
27	NE⁴ NW⁴	20N	20E	9.5	"	
27	"	20N	20E	13.5	Alfalfa	
27	SE⁴ NW⁴	20N	20E	12	Pasture	

STATE OF NEVADA SS
COUNTY OF WASHOE

I, E.P. Osgood, being first duly sworn, depose and say that this map, consisting of one sheet, has been correctly drawn to the designated scale from field notes of a survey made by me on the 17th day of November, 1964. That it truly and correctly represents the location and extent of work used to divert water from an UNDERGROUND SOURCE in Washoe County, Nevada, by G.J. IRATCABAL for irrigation purposes under Application No. 18959. That the point of diversion, the location, size of the diverting channel, location and description of all measuring devices, the location and extent of lands owned or controlled by the applicant upon which water applied for under Application No. 18959 is used, together with the area and kind of culture in each 40-acre subdivision and the location and names of all other works or streams which are crossed by or connected with said works are fully and correctly designated thereon.

E.P. Osgood Jr.
E.P. Osgood Jr., ST. WTR. RT. SUR. No. 294

Subscribed and sworn to before me this 24TH day of NOVEMBER 1964

James R. Underwood
NOTARY PUBLIC
Notary Public in and for Washoe County, Nevada
My commission expires: 4-17, 1968

SCALE
1 inch = 300 feet

300 0 300 600 900

FILED
NOV 27 1964
STATE ENGINEER'S OFFICE

CERTIFICATE No. 5871 ISSUED March 16, 1965

1964 NOV 27 AM 11 26

MAP TO ACCOMPANY
PROOF OF BENEFICIAL USE
UNDER APPLICATION No. 18959
By
G. J. IRATCABAL
FROM: UNDERGROUND SOURCES
WASHOE COUNTY NEVADA
NOV. 1964 E.P. Osgood Jr., ST. Wtr. Rt. Sur. No. 294

18959