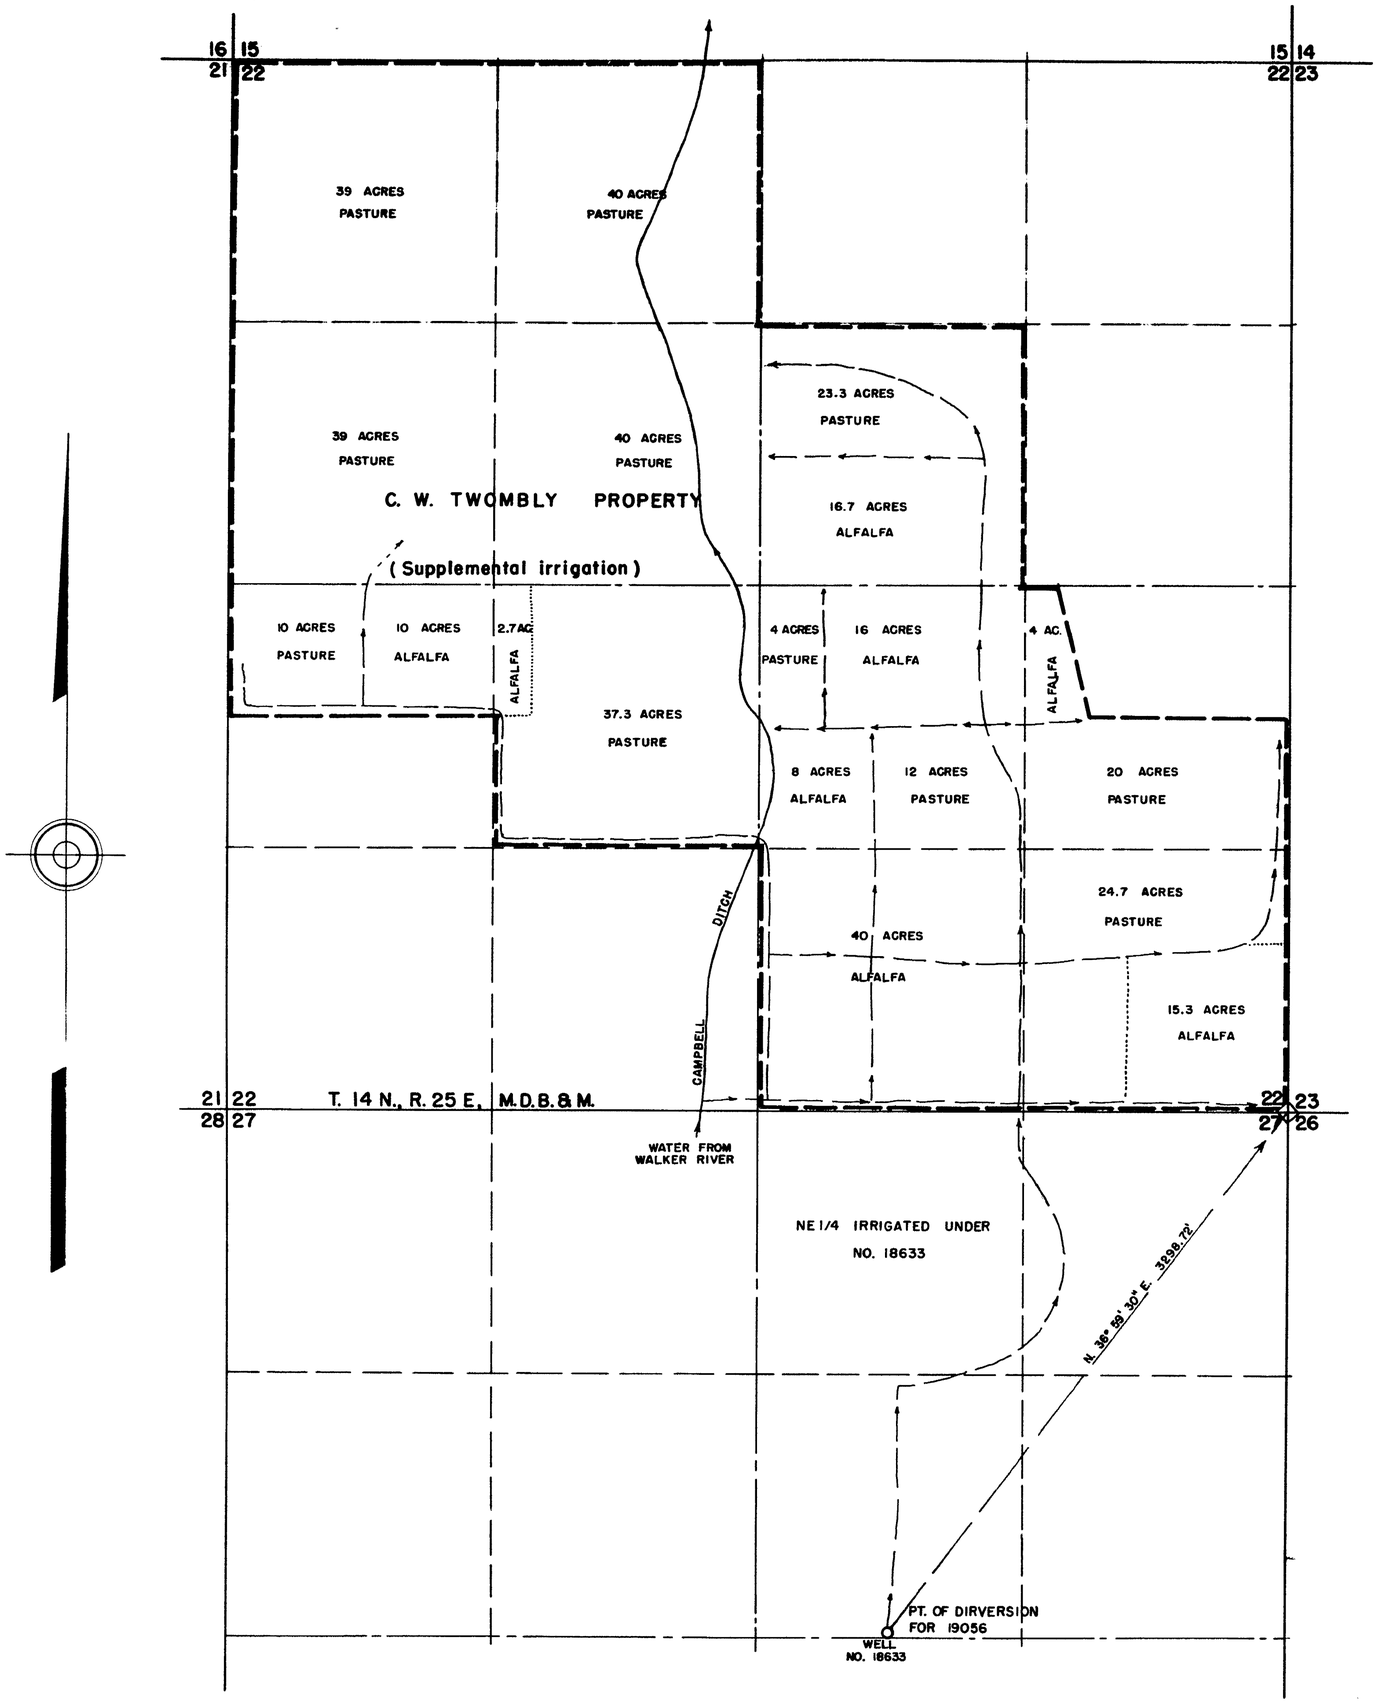

SECTION	SUBDIVISION	TOWN-SHIP	RANGE	CULTIVATED ACREAGE	DESCRIPTION OF CULTURE	DATE OF FIRST CULTURE
22	NW1/4 NW1/4	14 N.	25 E.	39.0	PASTURE	
"	NE1/4 "	"	"	40.0	"	
"	SW1/4 "	"	"	39.0	"	
"	SE1/4 "	"	"	40.0	"	
"	SW1/4 NE1/4	"	"	23.3	"	
"	" "	"	"	16.7	ALFALFA	
"	NW1/4 SW1/4	"	"	10.0	PASTURE	
"	" "	"	"	10.0	ALFALFA	
"	NE1/4 "	"	"	37.3	PASTURE	
"	NW1/4 SE1/4	"	"	16.0	"	
"	" "	"	"	24.0	ALFALFA	
"	NE1/4 "	"	"	4.0	"	
"	" "	"	"	20.0	PASTURE	
"	SW1/4 "	"	"	40.0	ALFALFA	
"	SE1/4 "	"	"	24.7	PASTURE	
"	" "	"	"	15.3	ALFALFA	
"	NE1/4 SW1/4	"	"	2.7	"	

STATE OF NEVADA }
County of Ormsby } ss

I, Walter G. Reid, being first duly sworn, depose and say that this map, consisting of one sheet, has been correctly drawn to the designated scale from field notes of a survey made by me on May 25th, 1966; that it truly and correctly represents the proposed location and extent of the works used to divert water from an underground source in Lyon County, by C. W. Twombly for irrigation purposes under Application No. 19056. That the point of diversion, the location, size of the diverting channel, location and description of all measuring devices, the location and extent of lands owned or controlled by the applicant upon which water applied for under Application No. 19056 is used, together with the area and kind of culture in each 40-acre subdivision, and the location and names of all other works or streams which are crossed by or connected with said works are fully and correctly designated thereon.

Walter G. Reid
State Water Right Surveyor

Subscribed and sworn to before me this 22nd day of June, 1966

Mrs. Hilda Sherwood
Notary Public in and for Ormsby County, Nevada

My Commission expires July 1, 1969

Scale - 1" = 400'

0 100 200 400 800 1200 1600 2000

CERTIFICATE No. 6104 ISSUED December 12, 1966

FILED
JUN 22 1988
STATE ENGINEER'S OFFICE

MAP
TO ACCOMPANY PROOF
OF BENEFICIAL USE UNDER
APPLICATION NO. 19056
FOR IRRIGATION
BY C.W. TWOMBLY
FROM UNDERGROUND SOURCE

19056