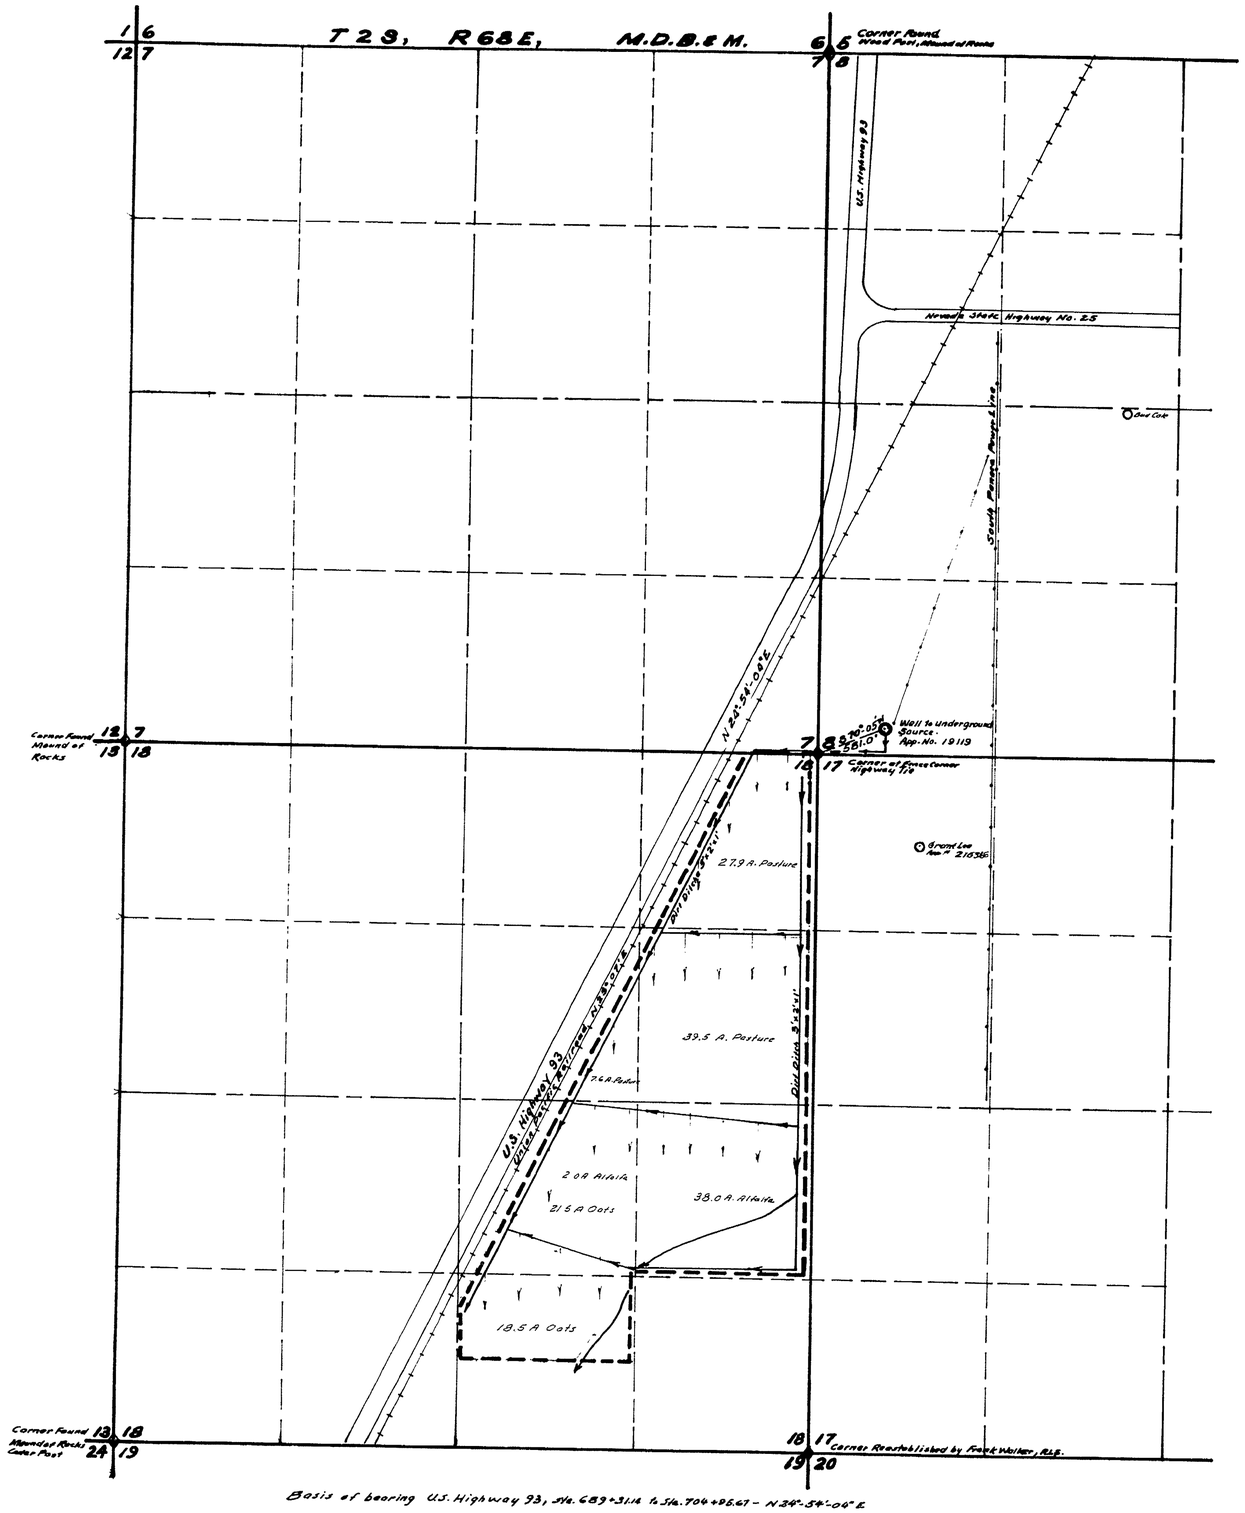

Basis of bearing U.S. Highway 93, Sta. 689+31.14 to Sta. 704+95.67 – N 34°-54'-06" E

TRUE NORTH

Cultural Map Tabulation

Section	Sub-division	Town-Ship	Range	Cultivated Acreage	Description of Culture	Date of First Culture
18	NE¼ NE¼	2 S	68 E	27.90	Grass-Pasture	
18	SE¼ NE¼	2 S	68 E	39.50	Grass-Pasture	
18	SW¼ NE¼	2 S	68 E	7.60	Grass-Pasture	
18	NE¼ SE¼	2 S	68 E	38.00	Alfalfa	
18	NW¼ SE¼	2 S	68 E	2.00	Alfalfa	
18	NW¼ SE¼	2 S	68 E	21.50	Oats	
18	SW¼ SE¼	2 S	68 E	18.50	Oats	
			Total	155.00	Acres	

State of Nevada }
County of Lincoln } SS

I, Reginald G. Lee, being first duly sworn, depose and say that this map, consisting of One sheet, has been correctly drawn to the designated scale from field notes of a survey made by me, between the 18 day of November, and the 24 day of November, 1967; that it truly and correctly represents the proposed location and extent of the works used to divert water from Underground Source in Lincoln County, by Albert Pete and Frank Joseph Delmue for irrigation purposes under Application No. 19119. That the point of diversion, the location, size of the diverting channel, location and description of all measuring devices, the location and extent of lands owned or controlled by the applicant upon which Water applied for under Application No. 19119 is used, together with the area and kind of Culture in each 40-acre subdivision, and the location and names of all other works or streams which are crossed by or connected with said works are fully and correctly designated thereon.

Reginald G. Lee
State Water Right Surveyor

Subscribed and Sworn to before me
this 13th day of December 1967
Colleen Flinspach
Notary Public

COLLEEN FLINSPACH
Notary Public — State of Nevada
Lincoln County
My Commission Expires Sept. 20, 1969

600 0 600 1200 1800 2400
Scale 1" = 600

CERTIFICATE No. 6609 ISSUED 3-29-68

FILED
DEC 15 1967
STATE ENGINEER'S OFFICE

MAP
TO ACCOMPANY PROOF OF BENEFICIAL USE UNDER APPLICATION NO. 19119 FOR IRRIGATION BY: ALBERT PETE and FRANK JOSEPH DELMUE FROM UNDERGROUND SOURCE

19119