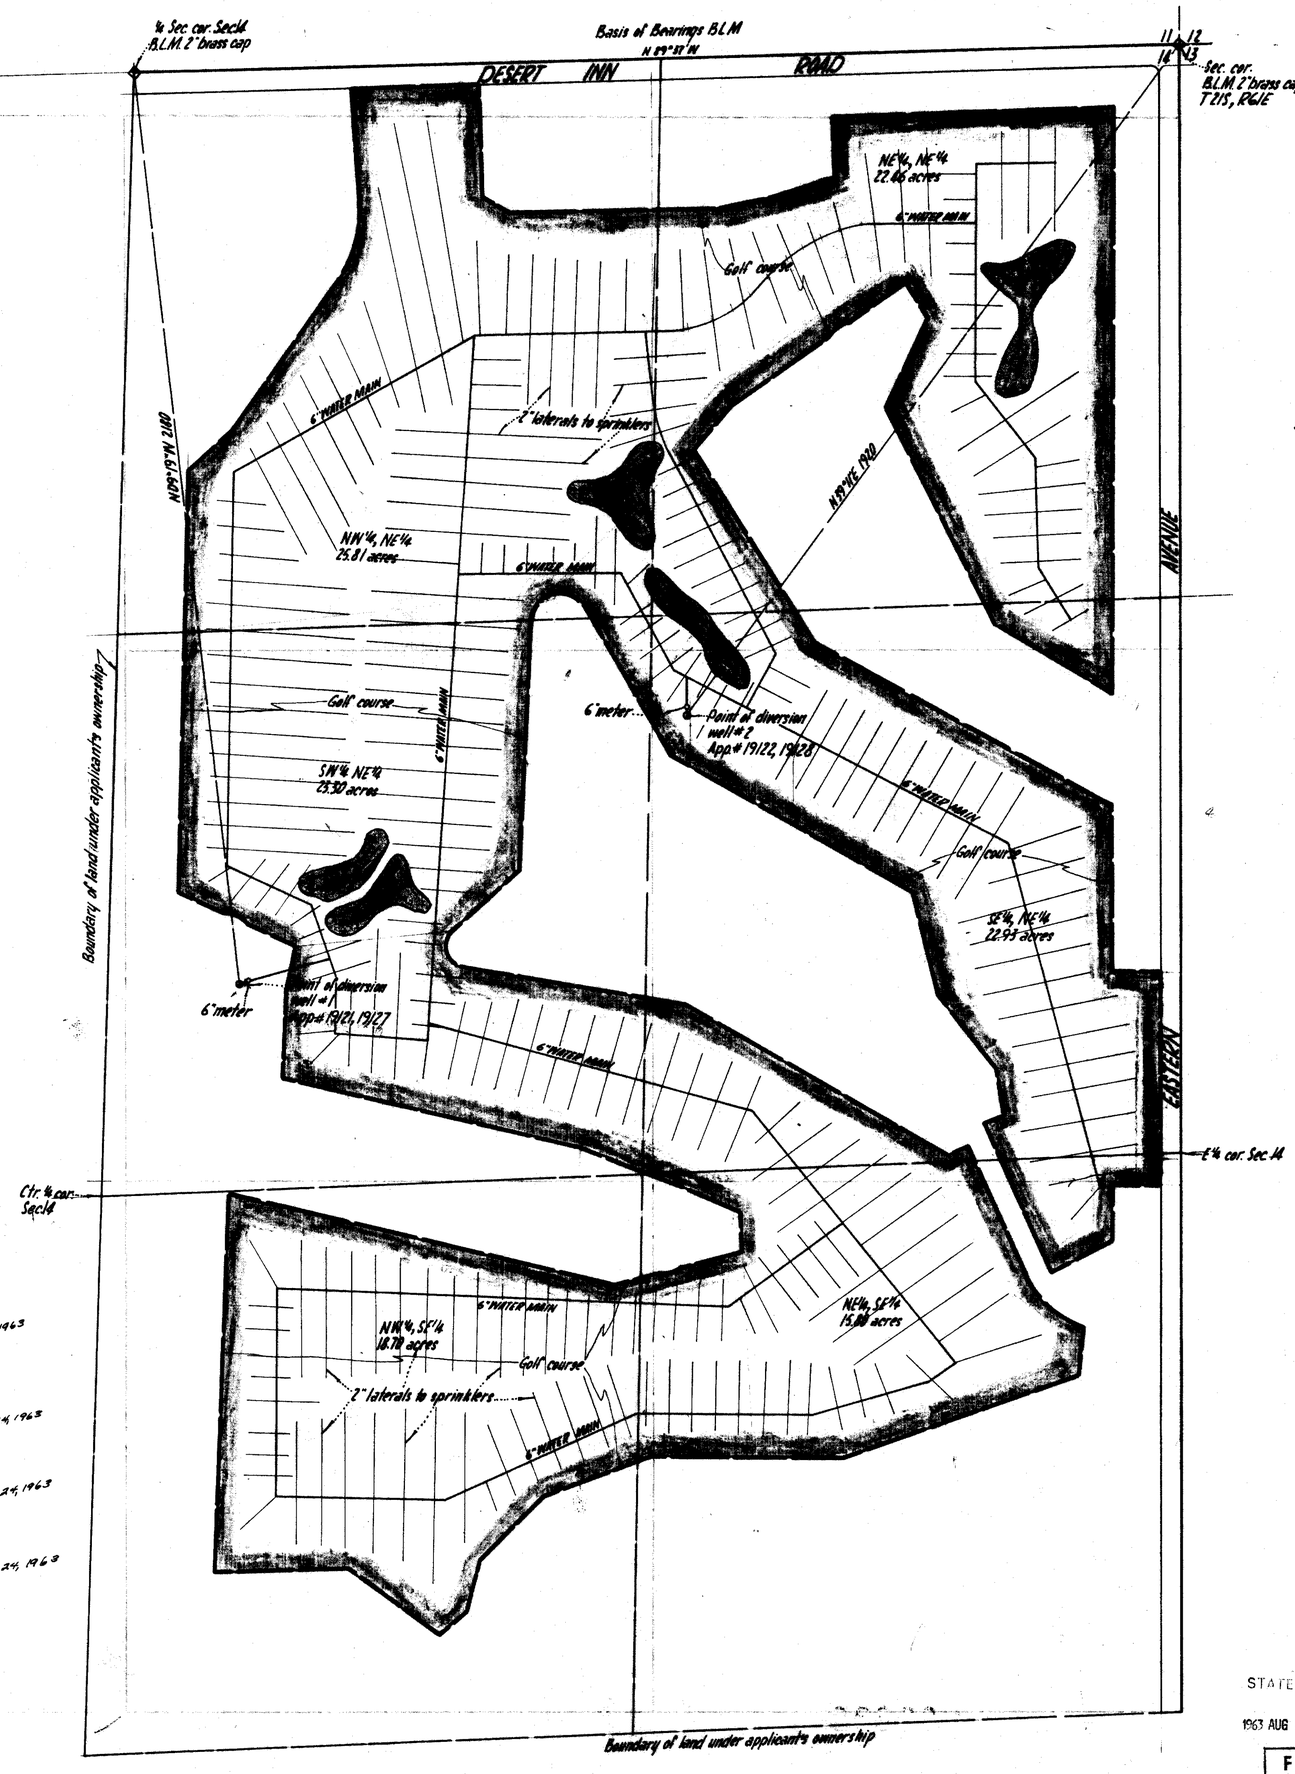

19121 CERTIFICATE No. 5655 ISSUED Oct. 24, 1963

19122 CERTIFICATE No. 5656 ISSUED Oct. 24, 1963

19127 CERTIFICATE No. 5657 ISSUED Oct. 24, 1963

19128 CERTIFICATE No. 5658 ISSUED Oct. 24, 1963

CULTURAL MAP TABULATION

Section	Subdivision	Twp.	Range	CULTIVATED ACREAGE	DESCRIPTION OF CULTURE	DATE OF FIRST CULTURE
14	NE¼, NE¼	21 S	61 E	22.46	GOLF COURSE GRASS	
14	NW¼, NE¼	21 S	61 E	25.81	GOLF COURSE GRASS	
14	SE¼, NE¼	21 S	61 E	22.93	GOLF COURSE GRASS	
14	SW¼, NE¼	21 S	61 E	23.30	GOLF COURSE GRASS	
14	NE¼, SE¼	21 S	61 E	15.80	GOLF COURSE GRASS	
14	NW¼, SE¼	21 S	61 E	18.70	GOLF COURSE GRASS	

MAP
TO ACCOMPANY PROOF OF BENEFICIAL USE FOR IRRIGATION

State of Nevada }
County of Clark } SS

I, Victor G. Krametbauer, being first duly sworn, depose and say that this map, constisting of 1 sheet, has been correctly drawn to the designated scale from field notes of a survey made under my supervision and direction, between the 29 day of July 1963 and the 6 day of August, 1963, that it truly and correctly represents the proposed location and extent of the works used to divert water from the Las Vegas Valley Artesian Basin in Clark County, by Wilbur Clark's Desert Inn and Country Club Estates for recreational, golf course and irrigation puroposes under Application No's 19121, 19122, 19127 and 19128. That the point of diversion, the location, size of the diverting channel, location and description of all measuring devices, the location and extent of lands owned or controlled by the applicant upon which water applied for Application No's 19121, 19122, 19127 and 19128 is used, together with the area and kind of culture in each 40-acre subdivision, and the location and names of all other works or streams which are crossed by or connected with said works are fully and correctly designated hereon.

Victor G. Krametbauer, State Water Right Surveyor No. 291

Subscribed and sworn before me this 6 day of AUGUST, 1963
Notary Public in and for Clark County Nevada.

My commission expires: 6-1-66

STATE ENGINEER
1963 AUG 7 AM 9 22
FILED
Aug. 7, 1963
STATE ENGINEER'S OFFICE

MAP TO ACCOMPANY PROOF OF BENEFICIAL USE UNDER APPLICATION NO's 19121, 19122, 19127, 19128

for.... RECREATIONAL (GOLF COURSE) IRRIGATION

By: WILBUR CLARK'S DESERT INN & COUNTRY CLUB ESTATES

From: AN UNDERGROUND SOURCE, CLARK COUNTY, NEVADA

19121 19122 - 19127 868 OCT 868 7 T 19128 - 19127 - 19122 - 19121 File Under