Sec.	Subdivision	Township	Range	Estimated acreage	Description of crop	Date of first water
30	Lot 3	23 N	54 E	37.08	Barley	
"	NE¼ SW¼	"	"	40	"	
"	Lot 4	"	"	37.16	"	
"	SE¼ SW¼	"	"	40	"	
				154.24		

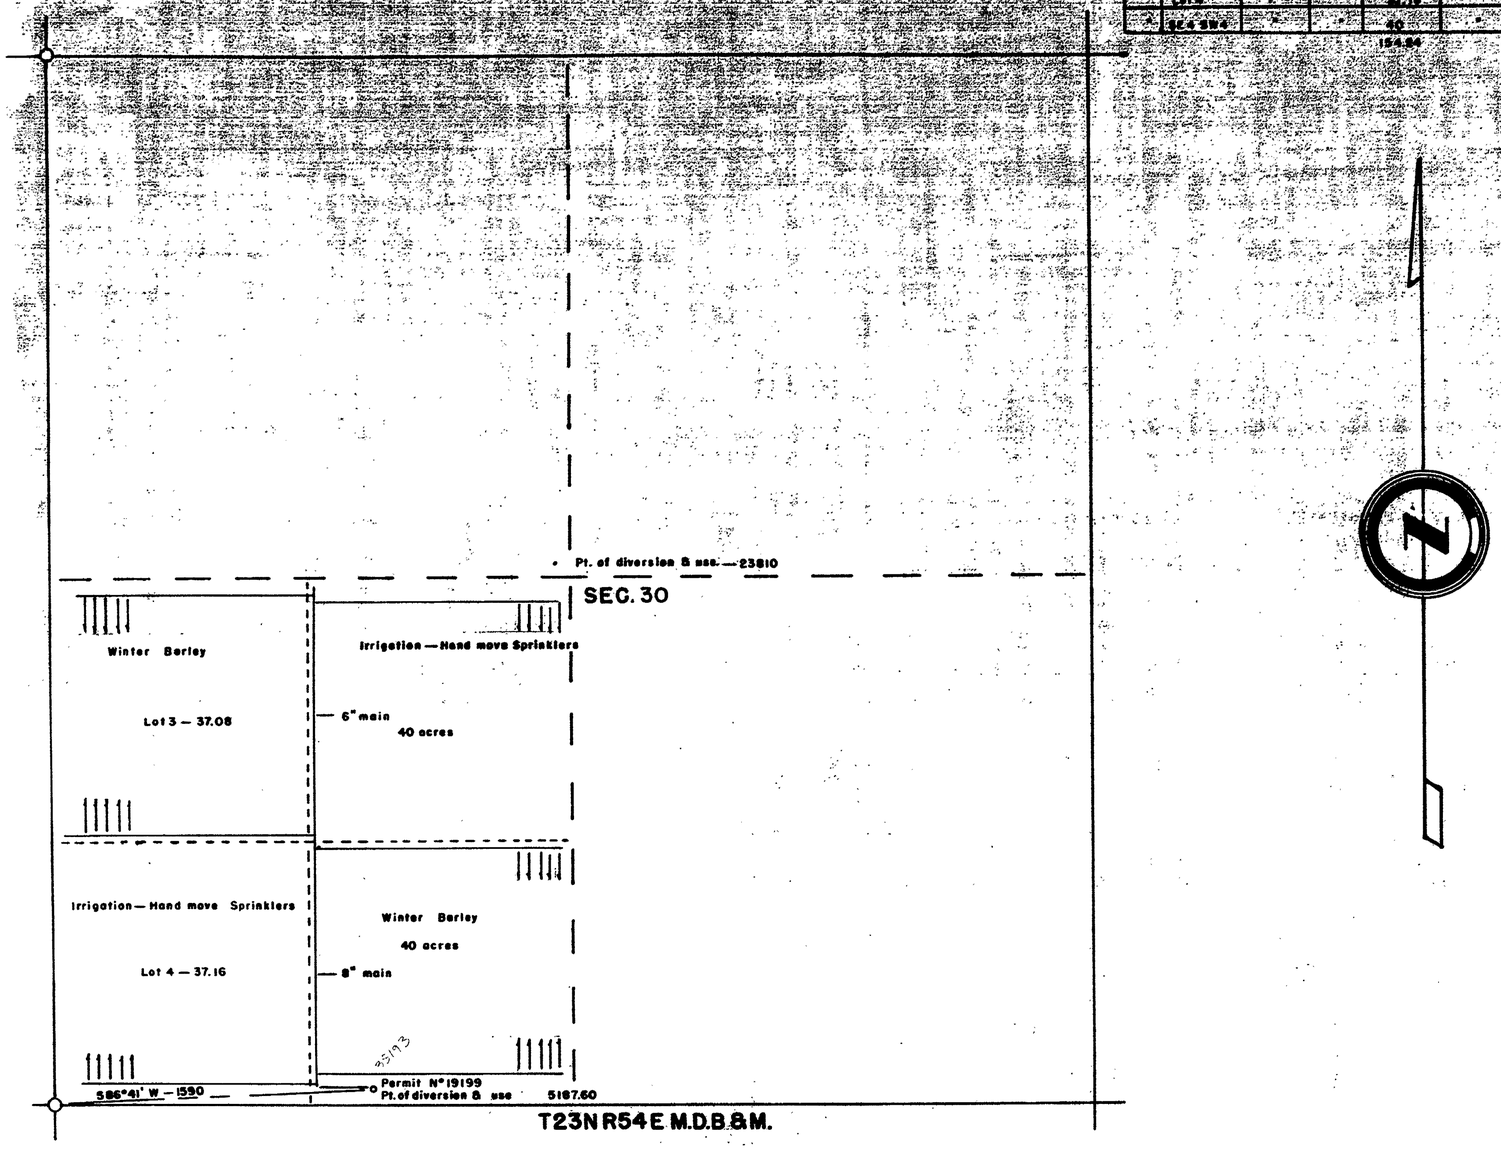

Basis of bearings West line Sec. 30
Corners found scribed rocks.
Water measurement 2458 g.p.m., 5.64 c.f.s

STATE OF NEVADA
COUNTY OF NYE } SS

I, J.V. Caselli, being first duly sworn, depose and say that this map, consisting of one sheet, has been correctly drawn to the designated scale from field notes of a survey made by me (or under my supervision and direction) between the 5 day of October and the 6 day of October, 1968; that it truly and correctly represents the location and extent of the works used to divert water from Underground Source by Shirley H. Williamson in Eureka, County for Irrigation purposes, under application number No. 19199. That the point of diversion, the location, size and grades of the diverting channel, location and description of all measuring devices, the location and extent of lands owned or controlled by the applicant upon which water applied for under application No. 19199 are used, together with the area and kind of culture in each 40-acre subdivision, and the location and names of all other works or streams which are crossed by or connected with said works are fully and correctly designated thereon.

J. V. Caselli
State Water Right Surveyor

Subscribed and sworn to before me
this 17th day of October 1968
Myrtle Sherwood
Notary Public in and for — County, Nevada
Ormsby

SCALE 1 in. = 00 ft.

0 400 800 1200 1600

35193

MAP TO ACCOMPANY
PROOF OF BENEFICIAL USE
UNDER APPLICATION No. 19199
FROM
UNDERGROUND SOURCE
BY
SHIRLEY H. WILLIAMSEN

FILED
OCT 17 1968
STATE ENGINEER'S OFFICE

OFFICE
STATE ENGINEER

CERTIFICATE No. 7071 ISSUED 7-15-69

35193 19199